A1 SIZE – 594mm x 841mm

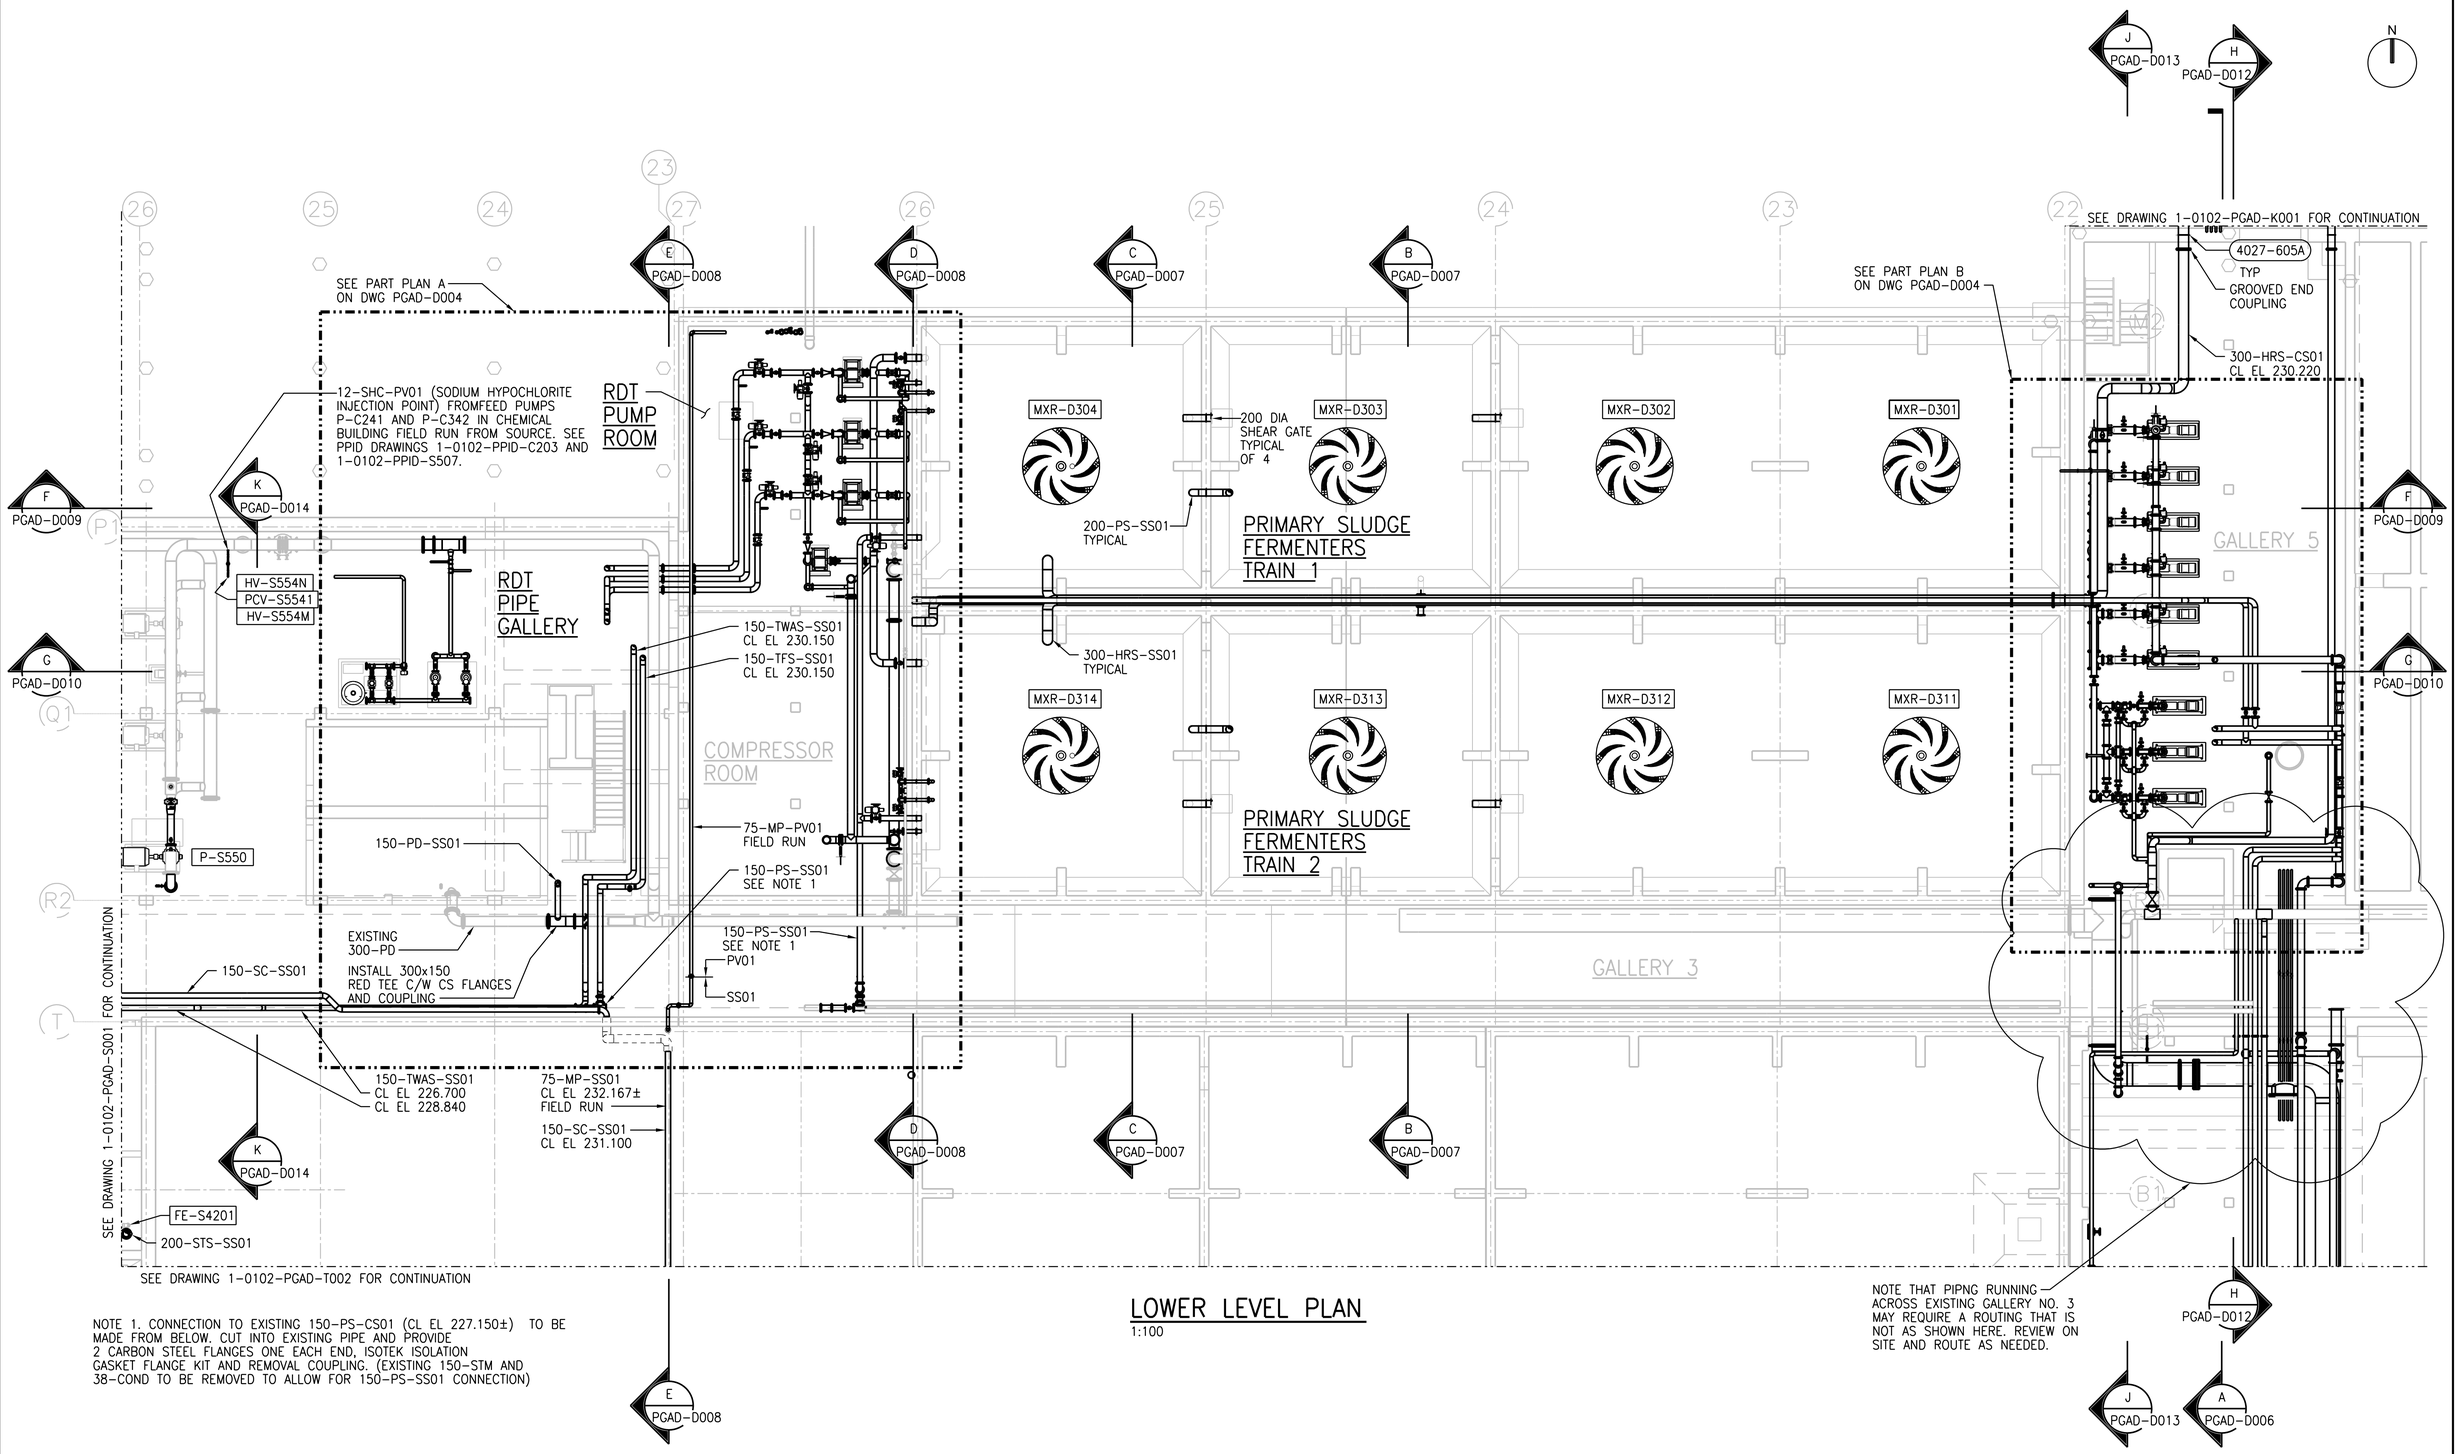


NOTE 1. CONNECTION TO EXISTING 150-PS-CS01 (CL EL 227.150±) TO BE MADE FROM BELOW. CUT INTO EXISTING PIPE AND PROVIDE 2 CARBON STEEL FLANGES ONE EACH END, ISOTEK ISOLATION GASKET FLANGE KIT AND REMOVAL COUPLING. (EXISTING 150-STM AND 38-COND TO BE REMOVED TO ALLOW FOR 150-PS-SS01 CONNECTION)

## LOWER LEVEL PLAN

1:100

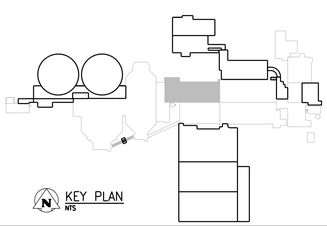

KEY PLAN
NTS

APEGM
Certificate of Authorization
CH2M HILL Canada Ltd.
No. 1441

| NO. | REVISIONS | DATE | DESIGN | CHECK |
|---|---|---|---|---|
| 00 | ISSUED FOR CONSTRUCTION – 976-2016 | 2017/04/05 | B.C. | J.C. |

CH2MHILL. SNC·LAVALIN KGS GROUP

| | |
|---|---|
| DESIGNED BY: F. ABSI | CHECKED BY: B. EDGAR |
| DRAWN BY: P. KWONG | APPROVED BY: H.T. FRIEHAMMER |
| SCALE: 1:100 | ISSUED FOR CONSTRUCTION BY: J. SHUMKA |
| DATE: 2017/04/05 | DATE: 2017/04/05 |
| CONSULTANT NO.: 474248 | |

ENGINEER'S SEAL
PROVINCE OF MANITOBA
April 5, 2017
F. J. ABSI
Member 36875
REGISTERED PROFESSIONAL ENGINEER
F. J. Absi

Winnipeg
THE CITY OF WINNIPEG
WATER AND WASTE DEPARTMENT

SOUTH END WATER POLLUTION CONTROL CENTRE
SEWPCC UPGRADING/EXPANSION PROJECT
PROCESS
FERMENTERS/THICKENERS
LOWER LEVEL PLAN

| CITY DRAWING NUMBER | SHEET | REV. | SIZE |
|---|---|---|---|
| 1-0102-PGAD-D001 | 001 | 00 | A1 |

PLOT DATE: 2017\03\30

FILE NAME: 1-0102-PGAD-D001.dgn

©CH2M HILL 2017. ALL RIGHTS RESERVED.