A1 SIZE – 594mm x 841mm

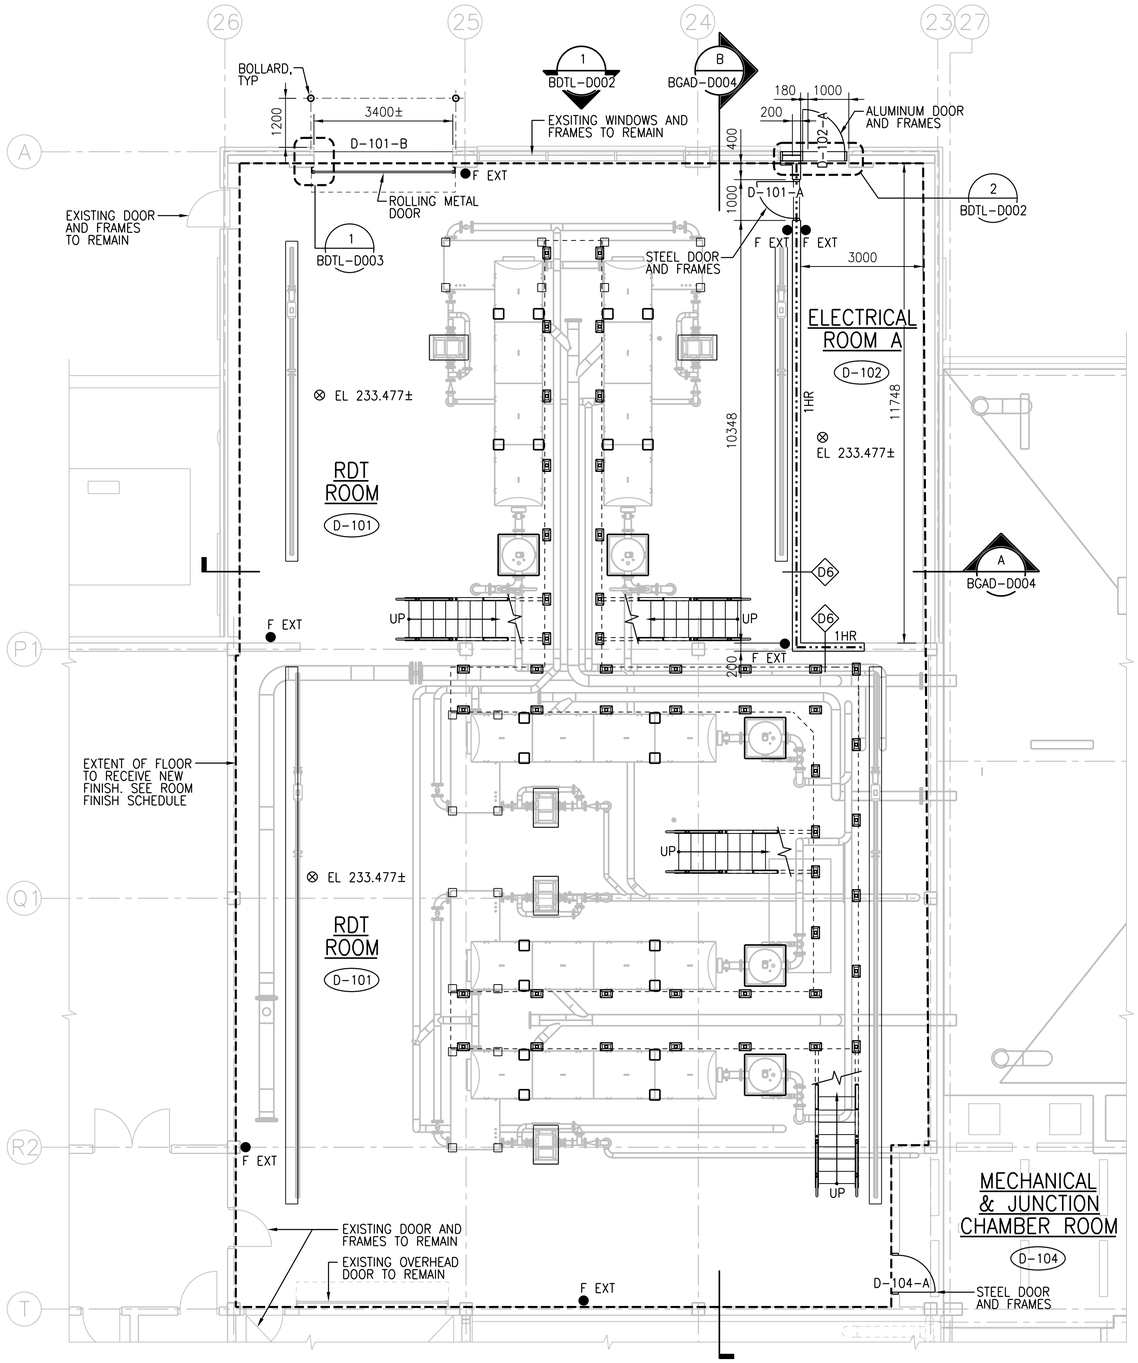

GROUND FLOOR – PART PLAN

1:75

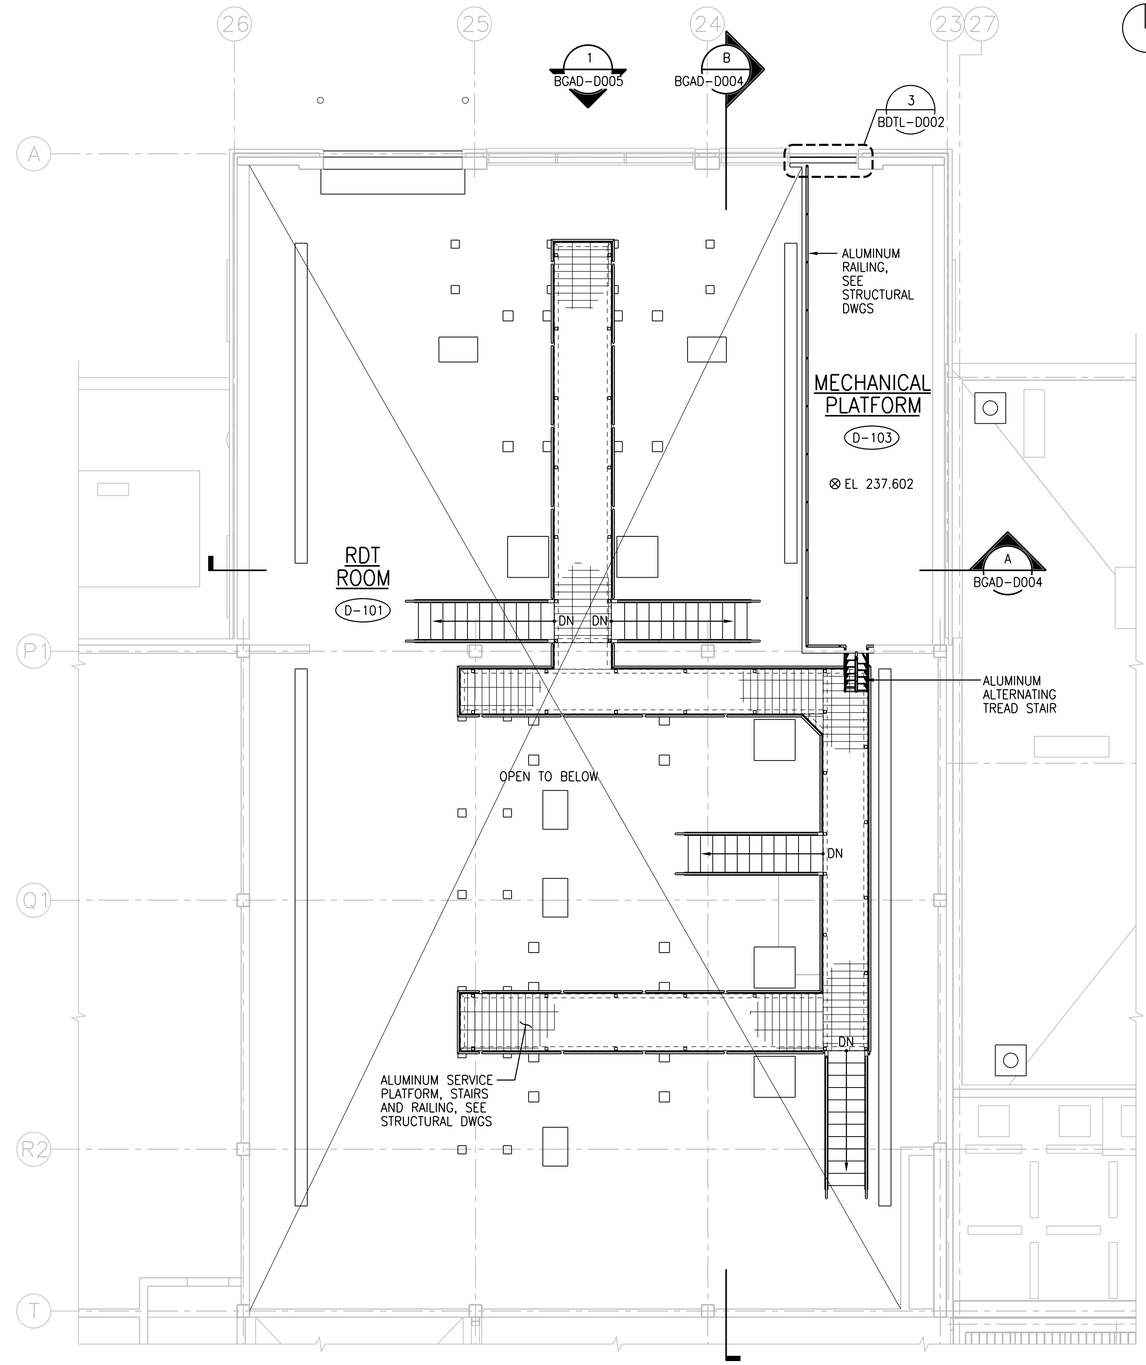

UPPER LEVEL – PART PLAN

1:75

NOTES:

1 HR – DENOTES 1 HOUR FIRE RATED SEPARATION

– DENOTES EXTENTS OF FIRE RATED WALLS –·–·–·– 1HR

– PIPE/ DUCT PENETRATIONS THROUGH FLOORS/ CEILINGS, SEE DETAIL – (2 / BDTL-A003)

– PIPE/ DUCT/ CABLE TRAY PENETRATIONS THROUGH EXTERIOR WALLS, SEE DETAIL – (3 / BDTL-A003)

– PIPE/ DUCT/ CABLE TRAY PENETRATIONS THROUGH CONCRETE WALLS, SEE DETAIL – (4 / BDTL-A003)

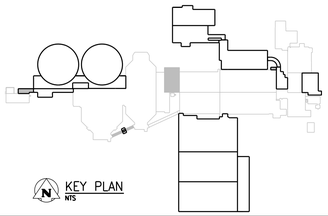

APEGM
Certificate of Authorization
CH2M HILL Canada Ltd.
No. 1441

NO.	REVISIONS	DATE	DESIGN	CHECK
00	ISSUED FOR CONSTRUCTION – 976-2016	2017/04/05	R.B.	J.C.

CH2MHILL CANADA Architects Inc.
SNC·LAVALIN KGS GROUP

DESIGNED BY: R. ZAKKO	CHECKED BY: W. YU
DRAWN BY: R. BATHAN	APPROVED BY: H.T. FRIEHAMMER
SCALE: 1:75	ISSUED FOR CONSTRUCTION BY: J. SHUMKA
DATE: 2017/04/05	DATE: 2017/04/05
CONSULTANT NO.: 474248	

ENGINEER'S SEAL
PROVINCE OF MANITOBA REID ZAKKO 24-05-2017 REGISTERED ARCHITECT

Winnipeg
THE CITY OF WINNIPEG
WATER AND WASTE DEPARTMENT

SOUTH END WATER POLLUTION CONTROL CENTRE
SEWPCC UPGRADING/EXPANSION PROJECT
BUILDING
THICKENERS
GROUND FLOOR AND UPPER LEVEL – PART PLANS

CITY DRAWING NUMBER	SHEET	REV.	SIZE
1-0102-BGAD-D002	001	00	A1

PLOT DATE: 2017\03\30

FILE NAME: 1-0102-BGAD-D002.dgn

©CH2M HILL 2017. ALL RIGHTS RESERVED.