A1 SIZE – 594mm x 841mm

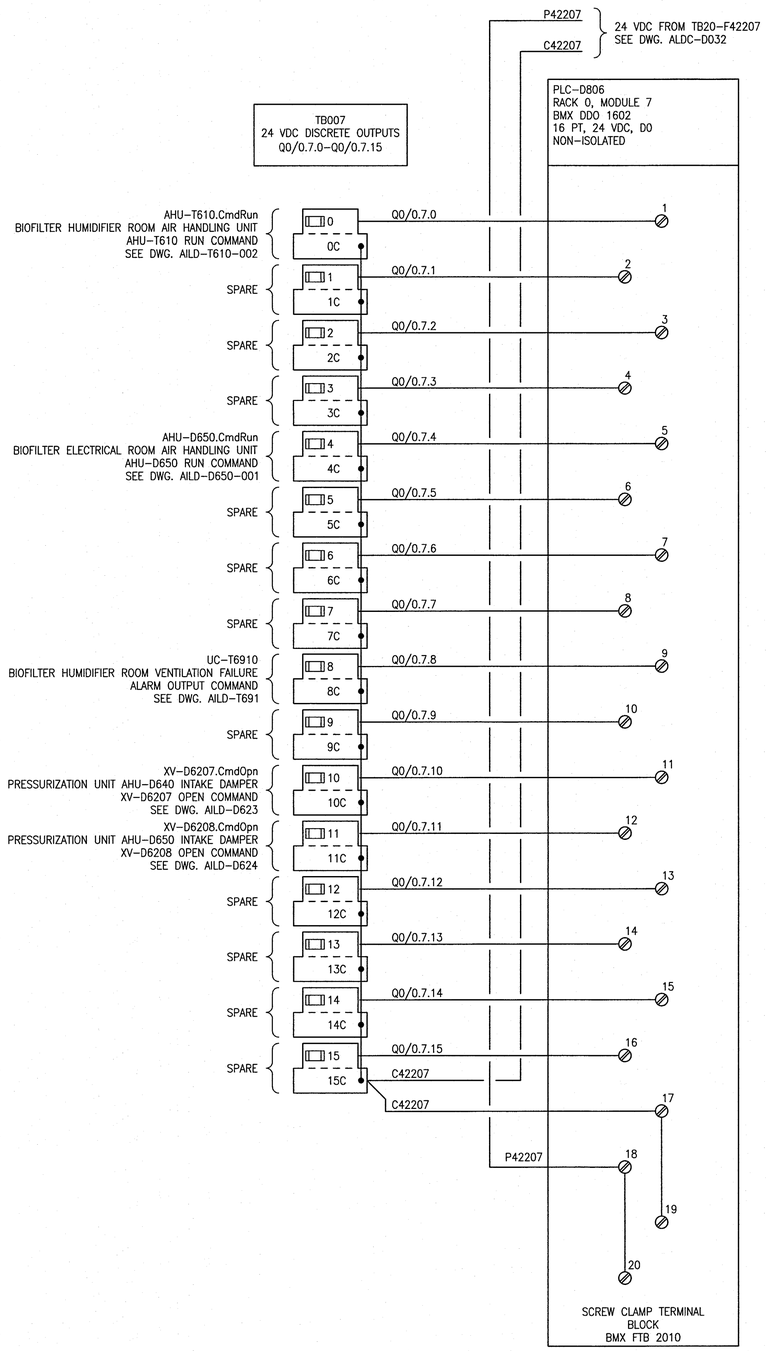

FUSE SCHEDULE

TB	IDENTIFIER	SIZE	RATED CURRENT (A) FA
TB007	0	5x20mm	0.5
	1	5x20mm	0.5
	2	5x20mm	0.5
	3	5x20mm	0.5
	4	5x20mm	0.5
	5	5x20mm	0.5
	6	5x20mm	0.5
	7	5x20mm	0.5
	8	5x20mm	0.5
	9	5x20mm	0.5
	10	5x20mm	0.5
	11	5x20mm	0.5
	12	5x20mm	0.5
	13	5x20mm	0.5
	14	5x20mm	0.5
	15	5x20mm	0.5

REFERENCE DRAWINGS	DESCRIPTION
–	–

APEGM Certificate of Authorization
SNC-Lavalin Inc.
No. 4489

NO.	REVISIONS	DATE	DESIGN	CHECK
00	ISSUED FOR CONSTRUCTION – 976–2016		MW	PC

CH2MHILL. SNC·LAVALIN KGS GROUP

DESIGNED BY: M. WANG	CHECKED BY: P. CHICATUN
DRAWN BY: M. WANG	APPROVED BY: E. RYCZKOWSKI
SCALE: NTS	ISSUED FOR CONSTRUCTION BY: J. SHUMKA
DATE: 2016/12/14	DATE: 2017/04/05
CONSULTANT NO.: 474248	

ENGINEER'S SEAL
PROVINCE OF MANITOBA
CHICATUN
Member
30307
REGISTERED PROFESSIONAL ENGINEER
APR 21 2017
REV. 00

Winnipeg
THE CITY OF WINNIPEG
WATER AND WASTE DEPARTMENT

SOUTH END WATER POLLUTION CONTROL CENTRE
SEWPCC UPGRADING/EXPANSION PROJECT
AUTOMATION – WIRING DIAGRAM
FERMENTERS/THICKENERS/BIOFILTERS
CP–D826, PLC–D806 – DISCRETE OUTPUT

CITY DRAWING NUMBER	SHEET	REV.	SIZE
1–0102–ACBD–D034	001	00	A1

LAST SAVE: 2017/04/01 – 10:13am
PATH: C:\pw_workdir\ch2mhill_wbg\sh043264\d0356273\1–0102–ACBD–D034.dwg

PLOT DATE: Apr 01, 2017 – 10:13am
FILE NAME: 1–0102–ACBD–D034.dwg