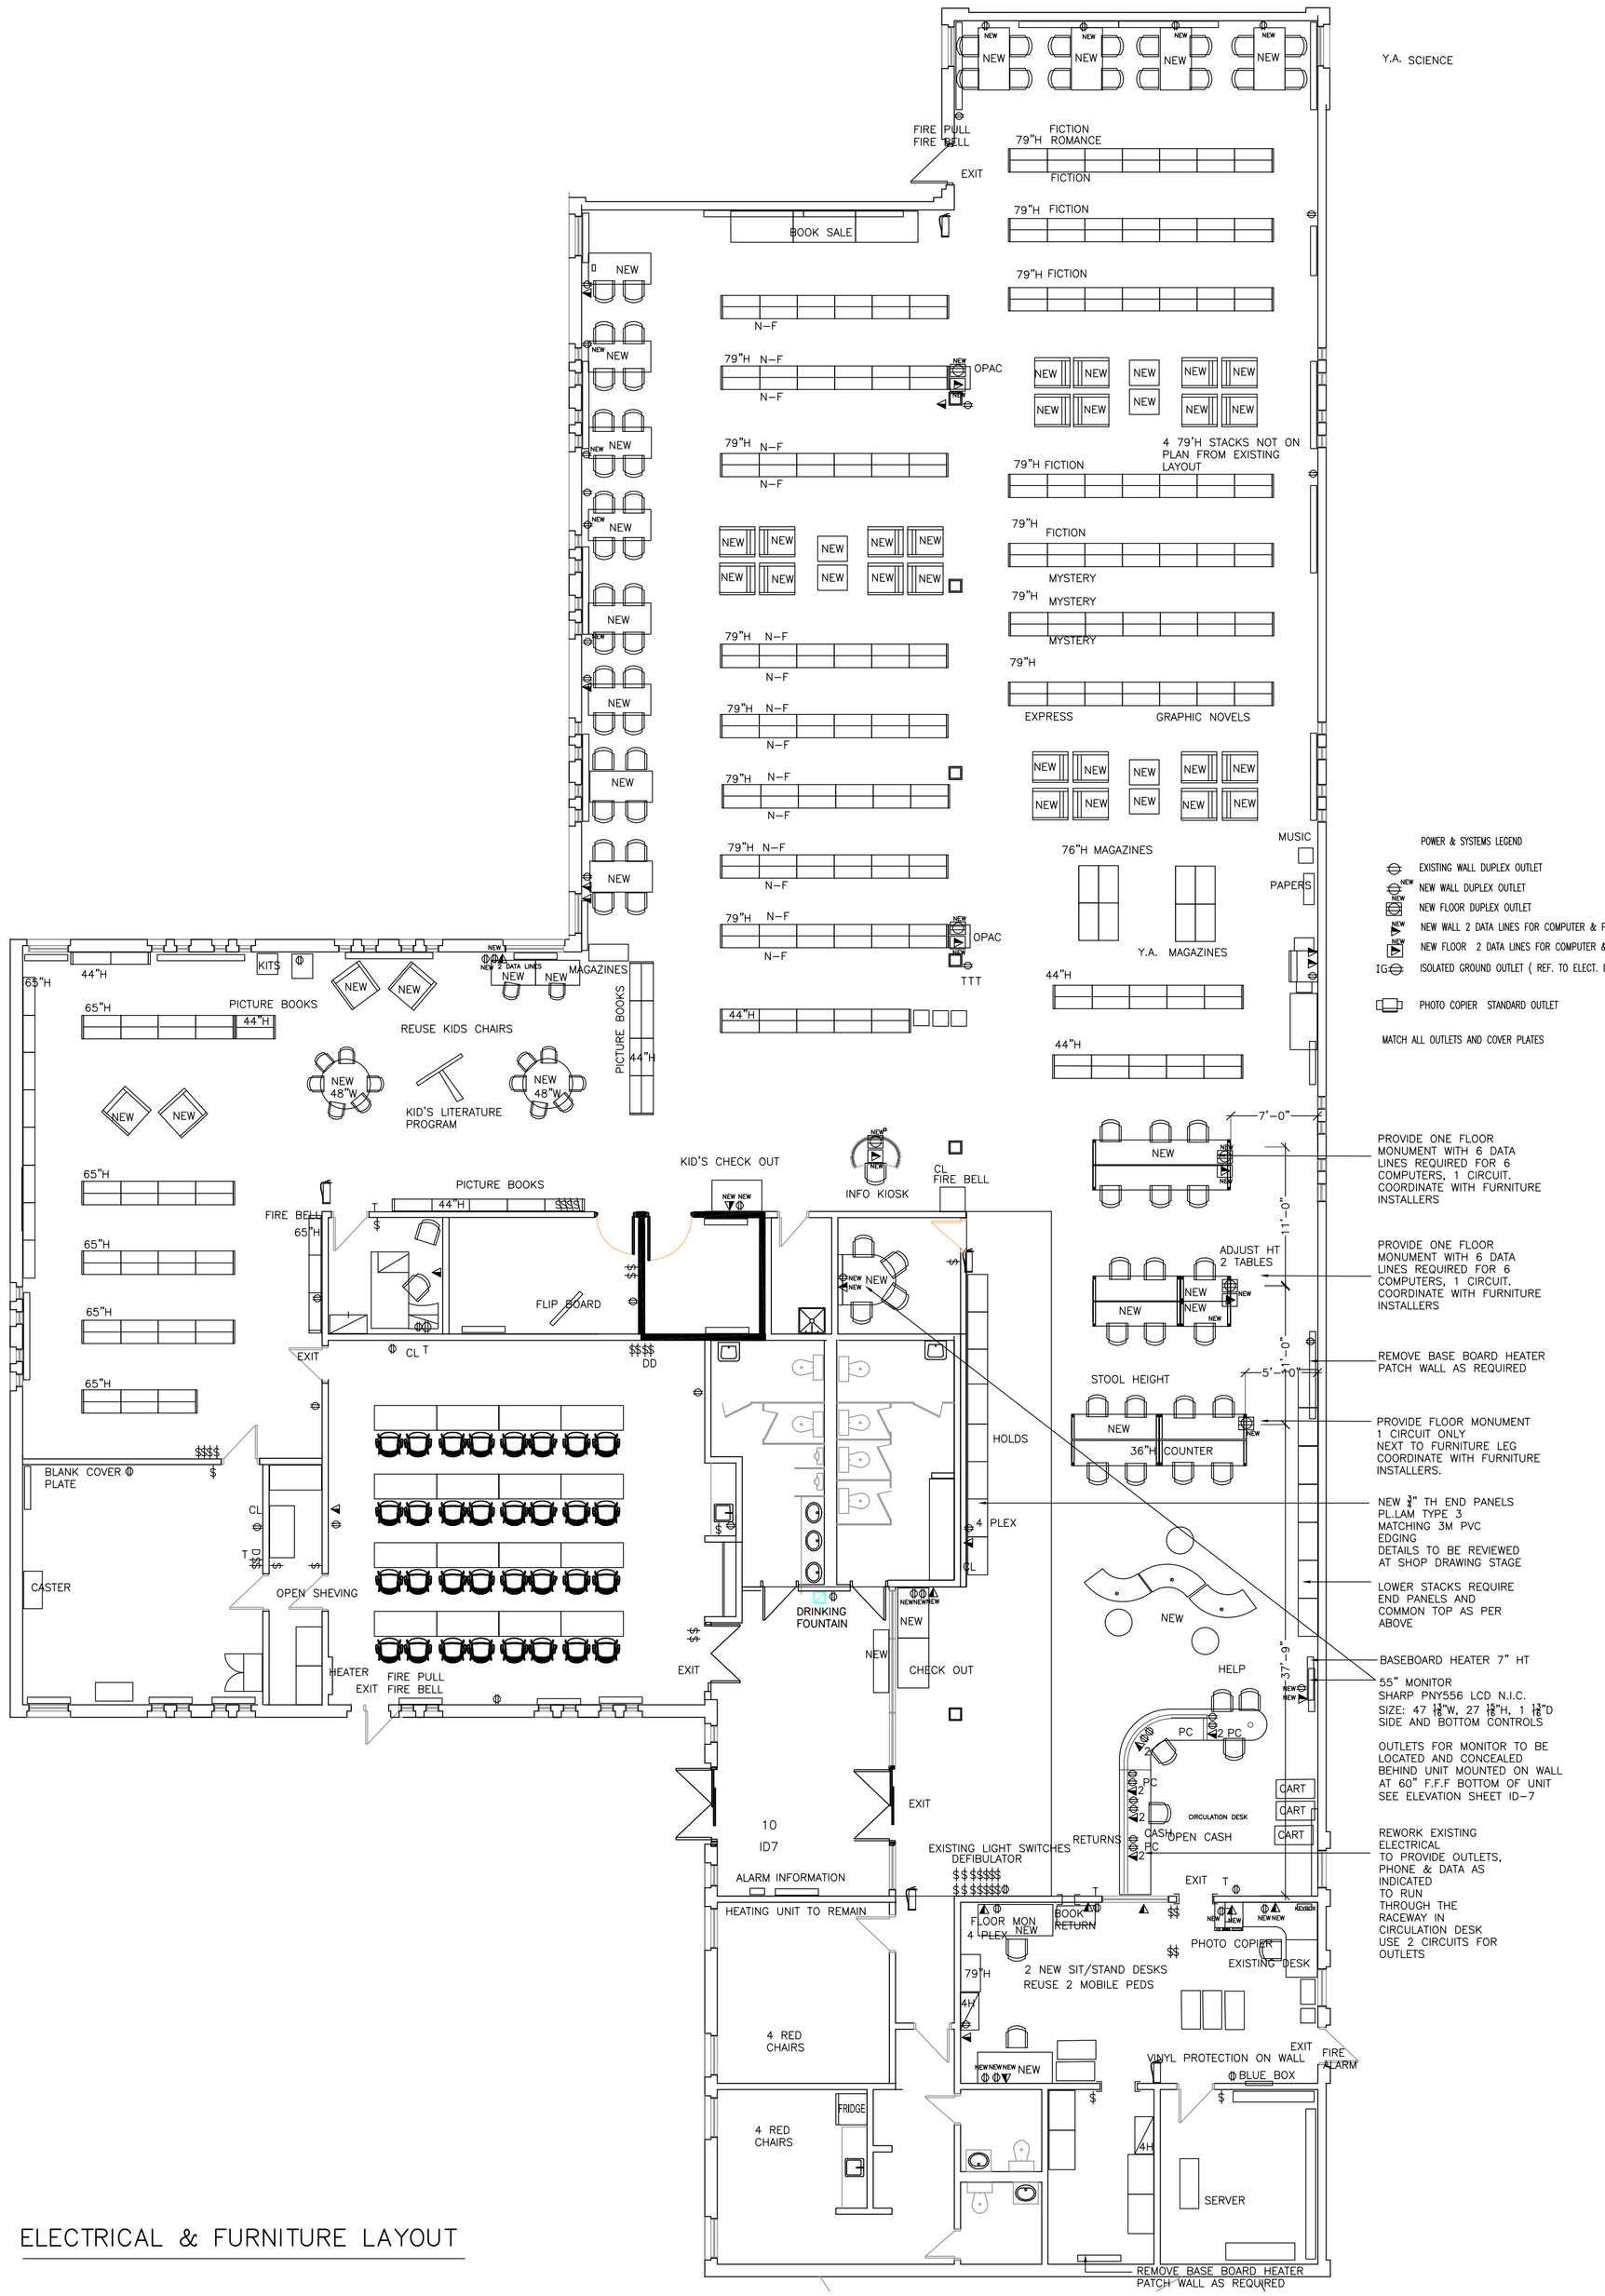

ELECTRICAL & FURNITURE LAYOUT

NO.	DATE	DESCRIPTION	BY
1	NOV 2,2017	FOR CONSTRUCTION	M.G.

DRAWN BY
PRINTING DATE

DRAWINGS & SPECIFICATIONS, AS INSTRUMENTS OF SERVICES ARE THE PROPERTY OF SYNERGY INTERIOR DESIGN INC., THE COPYRIGHT IN THE SAME BEING RESERVED TO THEM. NO REPRODUCTION MAY BE MADE WITHOUT THE PERMISSION OF SYNERGY INTERIOR DESIGN INC.
ALL PRINTS TO BE RETURNED.
THE CONTRACTOR IS TO VERIFY DIMENSIONS & DATA NOTED HEREIN WITH CONDITIONS THE SITE & IS HELD RESPONSIBLE FOR REPORTING ANY DISCREPANCY TO THE DESIGNER FOR ADJUSTMENT.

©

SYNERGY INTERIOR DESIGN INC
13 Rosewarne. Avenue WINNIPEG, MB Canada R2M 0V8
204 233 9159
malvine@synergyinteriors.com

DATE JULY 2017 SCALE 1/8"=1'-0" REVISIONS
DRAWN BY M.G. CHECKED BY M.G.

PEMBINA TRAIL LIBRARY
2724 PEMBINA HWY. WINNIPEG

AUTOCAD NUMBER DWG. ID-4