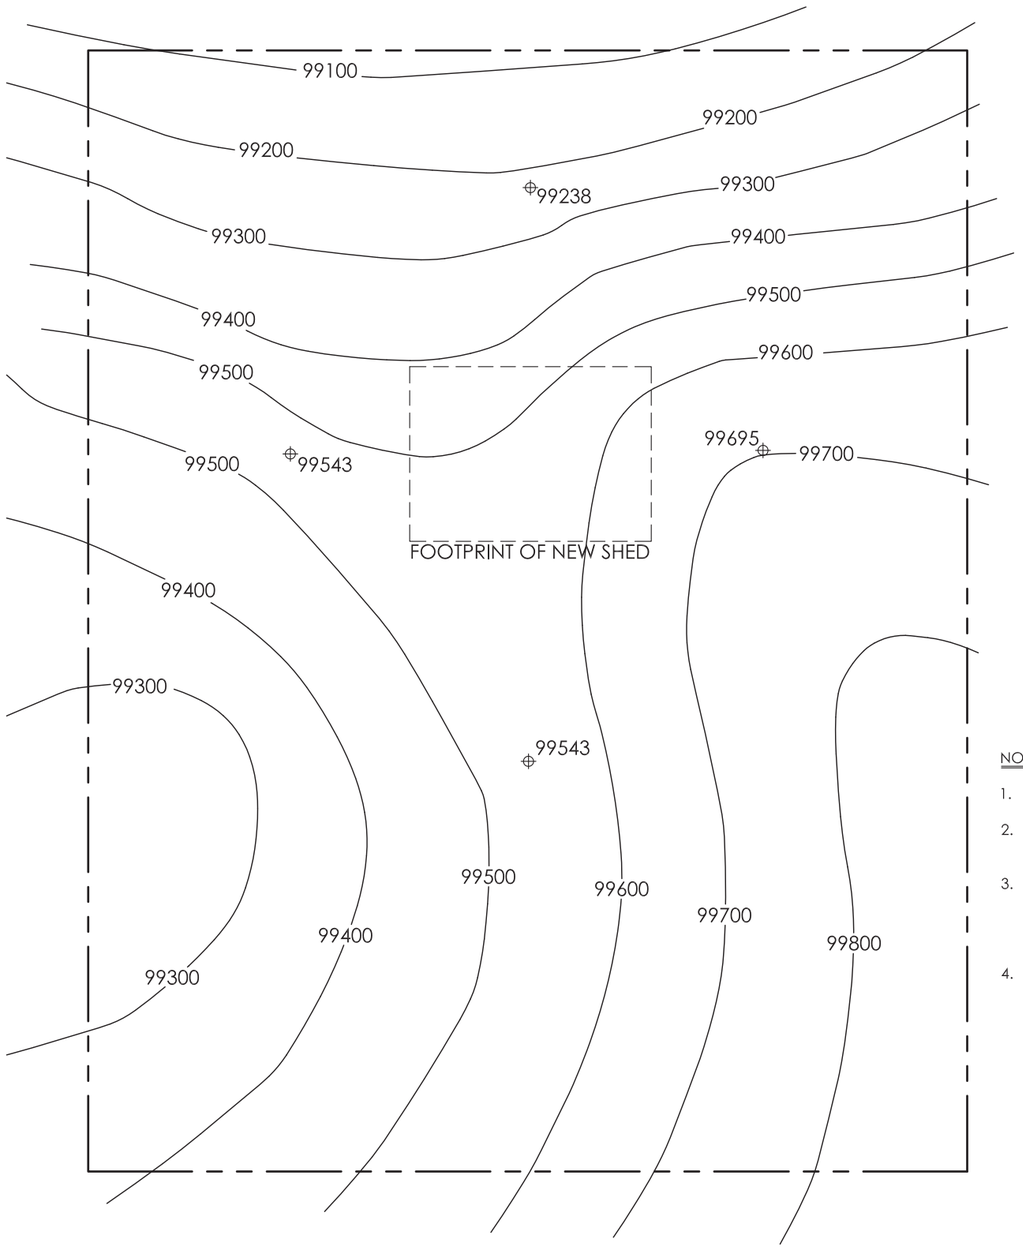

NOTES:

1. CONTOUR LINES ARE APPROXIMATE ONLY.
2. CONTOUR LINES ARE ILLUSTRATED IN 10cm (4") INTERVALS.
3. FINAL SITE GRADING MUST MUST INCORPORATE SITE DRAINAGE SLOPES AND DIRECTIONS AS POSITIVE, AWAY FROM BUILDING.
4. CONTRACTOR TO ENSURE THAT ADJUSTED SITE DRAINAGE DOES NOT AFFECT ADJACENT PRIVATE PROPERTY.

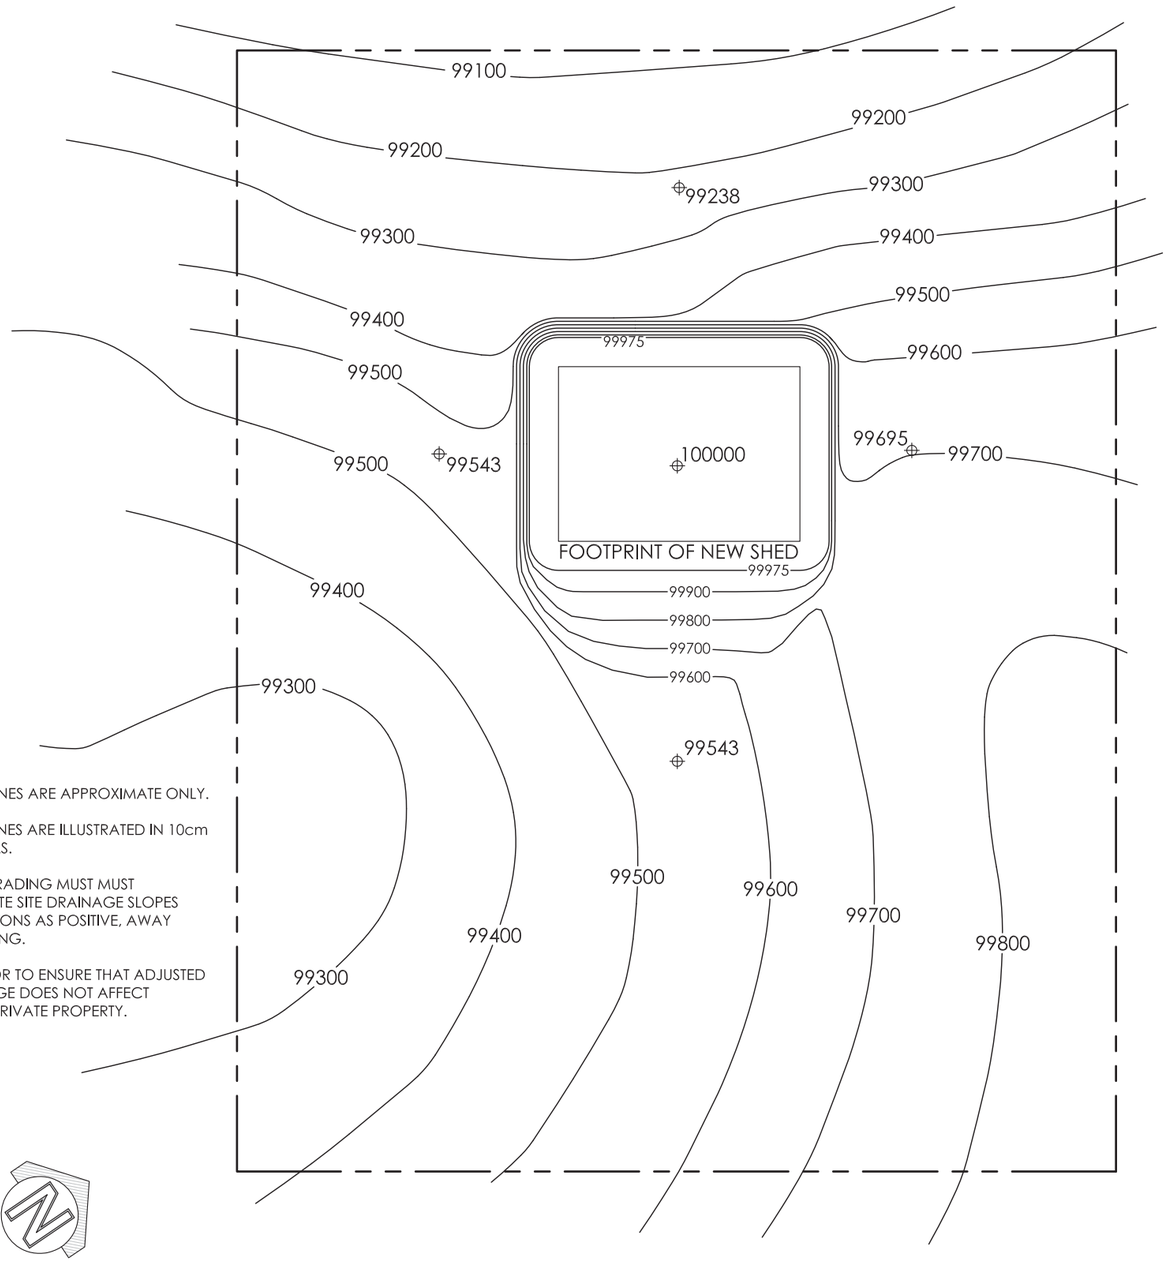

1 EXISTING SITE TOPOGRAPHY
1:250

2 ADJUSTED SITE TOPOGRAPHY
1:250

678 MAIN STREET WINNIPEG, MB R3B 1E4
204 488 3857 tel. 204 488 0216 fax. www.bridgmancollaborative.ca
bridgmancollaborative ARCHITECTURE
bridgmancollaborative

Project: Fraser's Grove Park
PARKS STORAGE SHED

Project Number: 1630

Drawing Title: **SITE GRADING PLAN**

#	Issue/Revision	Date
	Addendum No.2	17 06 28
	ISSUED FOR CONSTRUCTION	17 06 08

Sheet No: G102

This drawing is property of the Architect and cannot be reproduced or used without the consent of the Architect. The contractor is responsible for checking and verifying all levels and dimensions and shall report all discrepancies to the Architect and obtain clarification prior to commencing work.

N:\2017 Current Projects\1630 Fraser's Grove Staff House & Garage\4 Design & Drawings\4.1 Architecture\4.1.1 Working Drawings\4.1.1.1 Current CAD Drawings\AutoCAD\Site Topography Plans.dwg