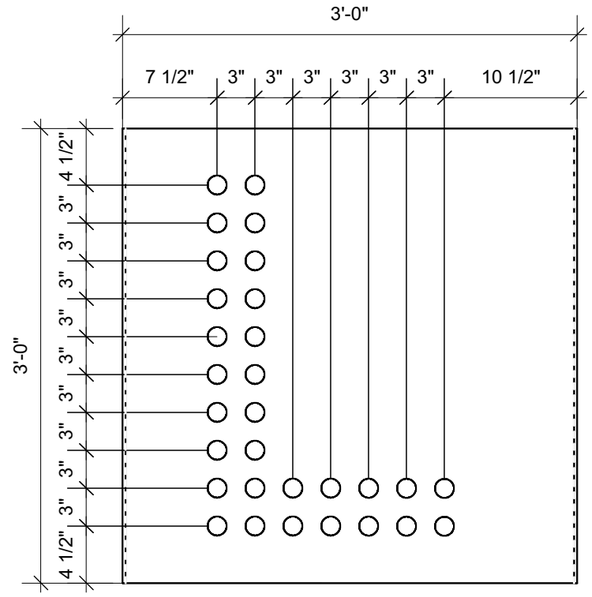

1 Module B09
Scale: 1" = 1'-0"

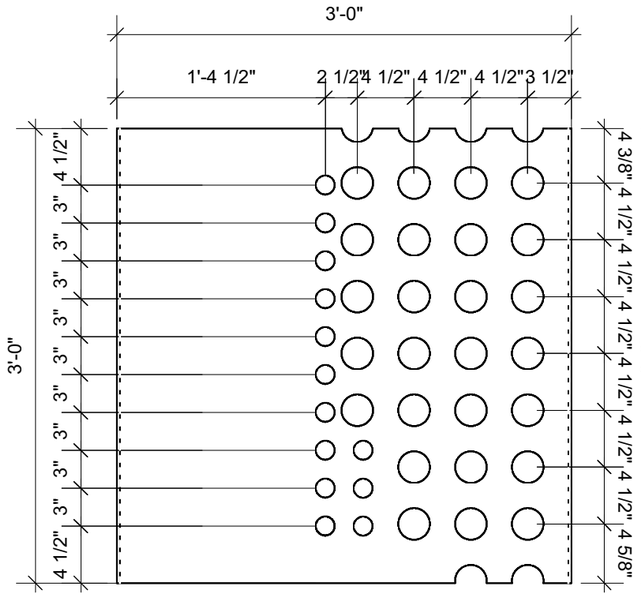

2 Module B10
Scale: 1" = 1'-0"

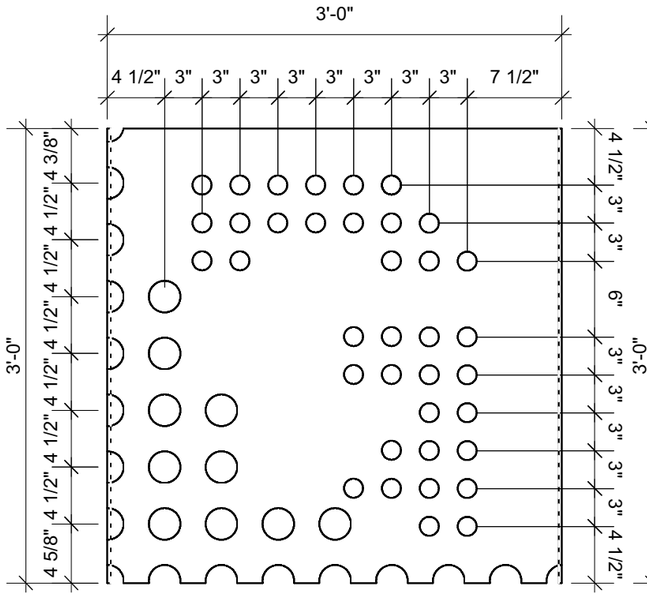

3 Module B11
Scale: 1" = 1'-0"

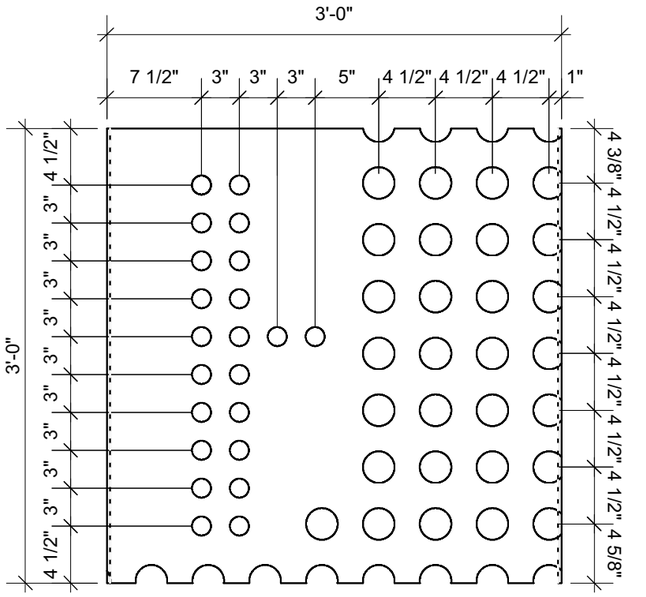

4 Module B12
Scale: 1" = 1'-0"

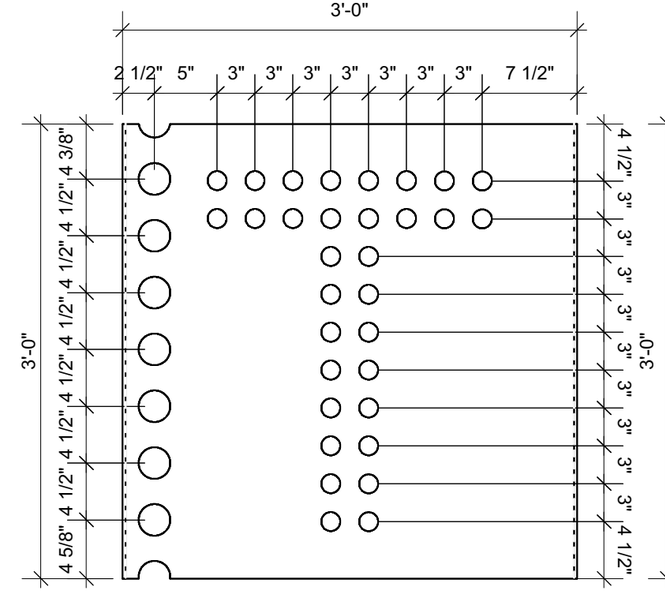

5 Module B13
Scale: 1" = 1'-0"

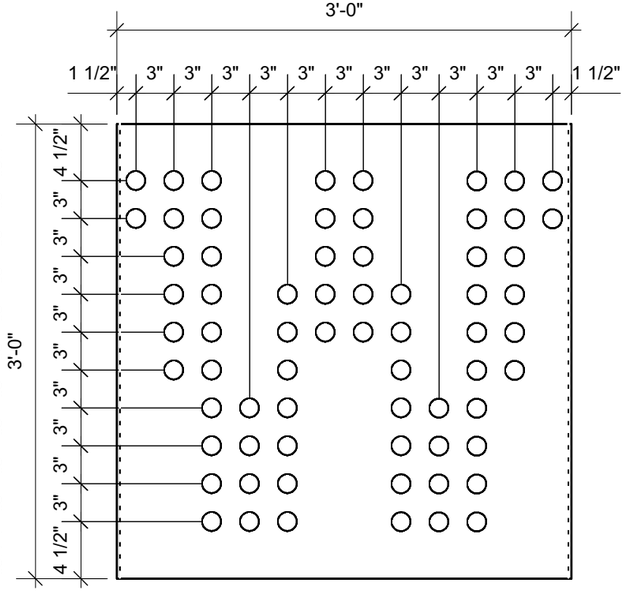

6 Module C01
Scale: 1" = 1'-0"

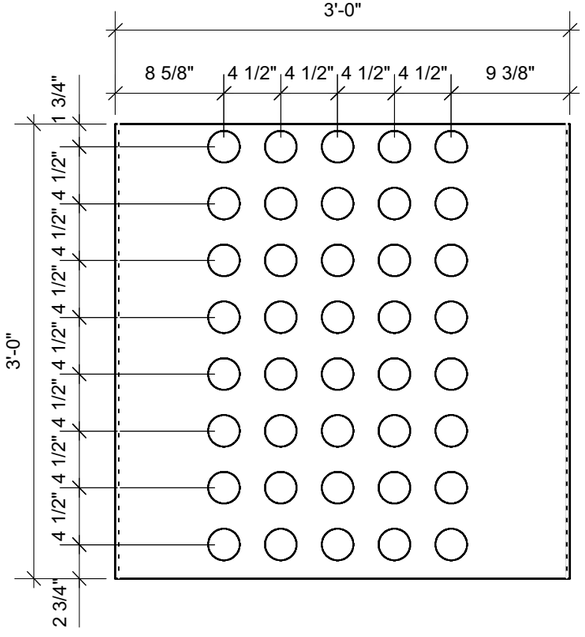

7 Module C02
Scale: 1" = 1'-0"

○ Brass rivets ø=1 1/2"
(see drawing A7.1)

○ Holes ø= 2 1/2"

DRAWING A7.5 ADDED - 2017/01/09
ISSUED FOR CONSTRUCTION 2016/11/28
ISSUED FOR PRICING 2016/10/20

1602	2017/01/09

PROVINCE OF MANITOBA
28 Nov 2016
THOMAS MONTEYNE
REGISTERED ARCHITECT

PROVINCE OF MANITOBA
MONTEYNE ARCHITECTURE WORKS INCORPORATED
No. 107
SUPPLY OF ARCHITECTURAL SERVICES

MONTEYNE
architecture works
INCORPORATED
www.mont-arc.com 204 947 3155 194 Sherbrook St., Winnipeg, R3C 2B6

1919 MARQUEE
Winnipeg, Manitoba
Intersection Lily St & Market Ave

MODULES B09 TO C02

A7.5