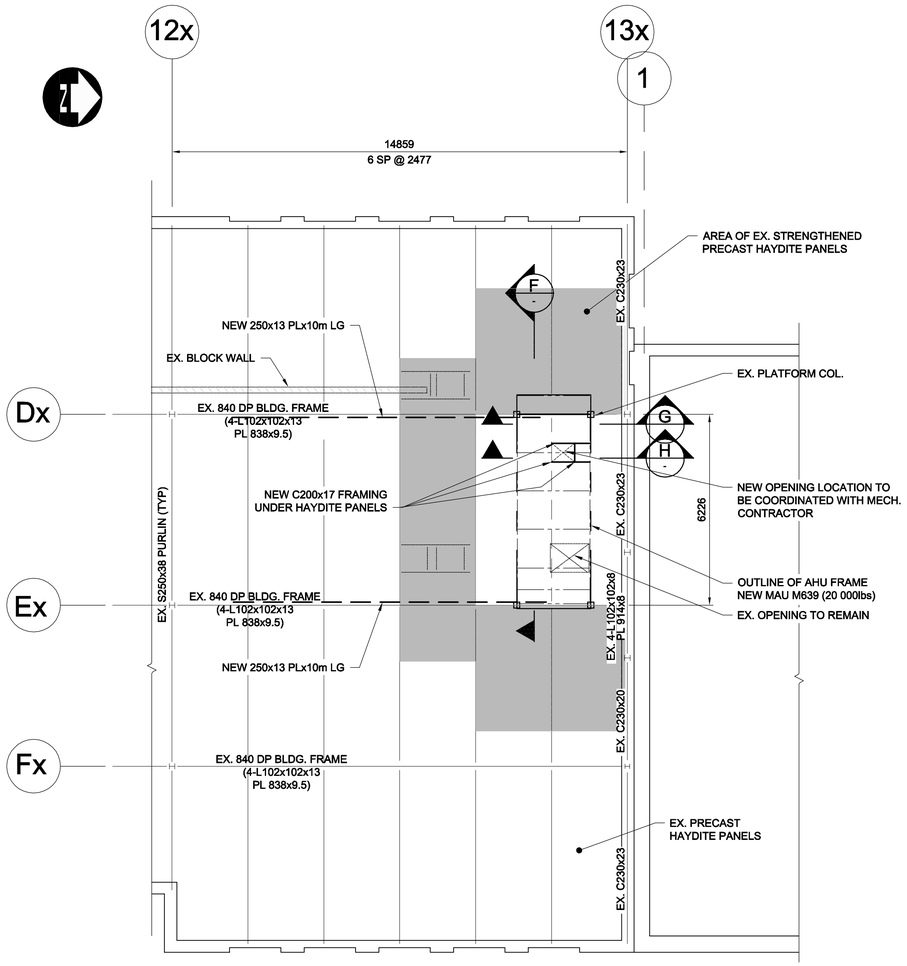

LAB BUILDING PARTIAL ROOF PLAN
1:100

DENOTES EXISTING PLATFORM FRAMING
DENOTES NEW STEEL AS DETAILED
OUTLINE OF PROPOSED AHU CURB

NOTES:

1. AREA OF EXISTING STRENGTHENED PRECAST HAYDITE PANELS.
2. SNOW PILE UP ON SHEET S-01.
3. CONFIRM AHU DIMENSION PRIOR TO COMMENCING WORK.

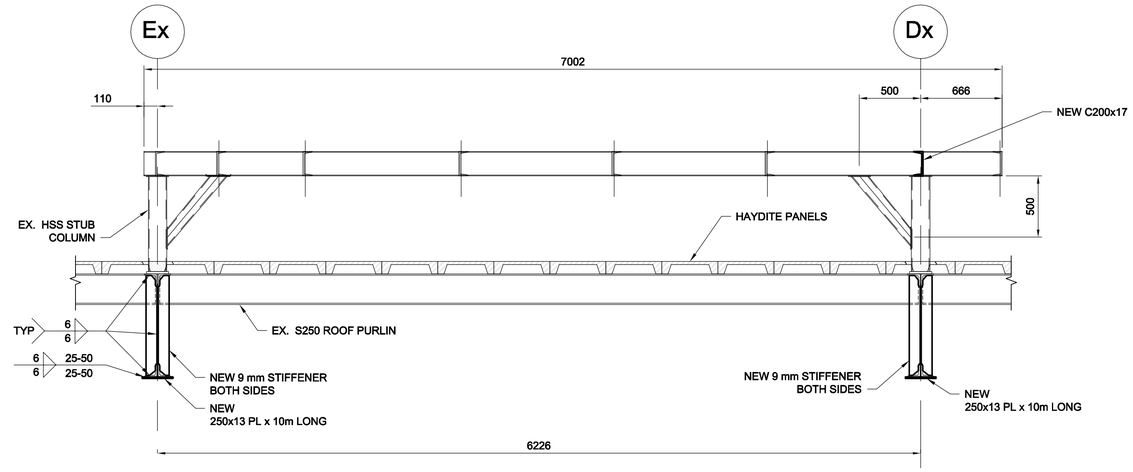

F - SECTION
1:25

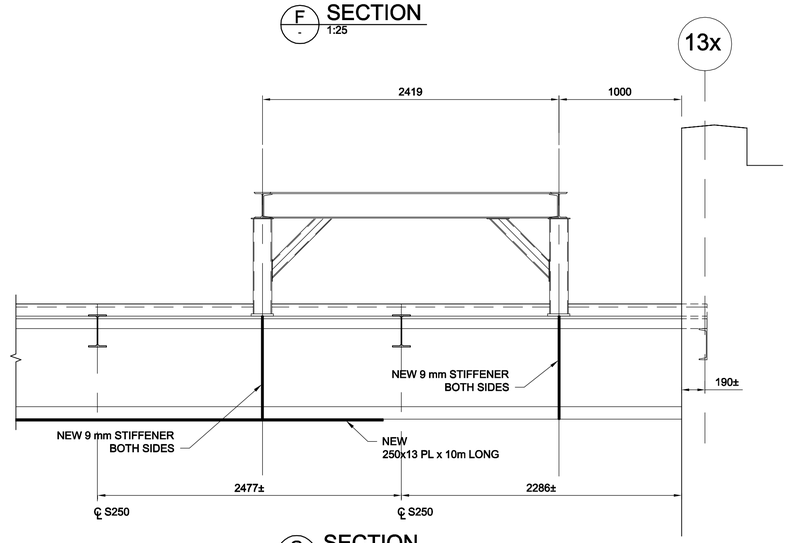

G - SECTION
1:25

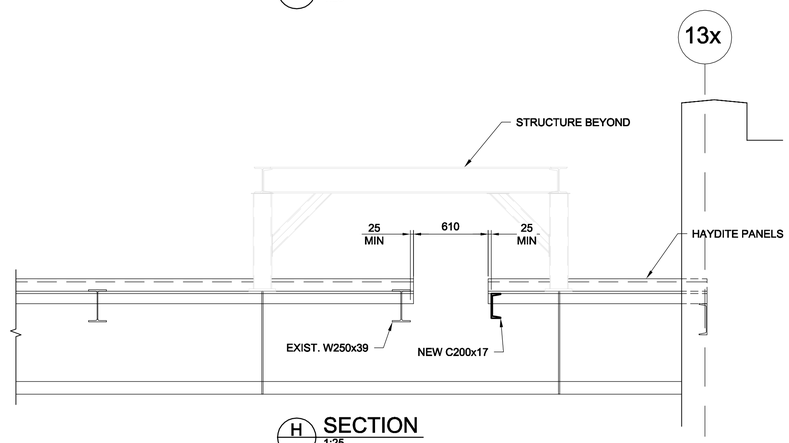

H - SECTION
1:25

B.M. ELEV.			
0	Issued for Tender	17/04/13	NR
NO.	REVISIONS	DATE	BY

DESIGNED BY NR
DRAWN BY DJB
CHECKED BY -
APPROVED BY -
HOR. SCALE
VERTICAL
DATE

DILLON CONSULTING

RELEASED FOR CONSTRUCTION
DATE

ENGINEER'S SEAL

CONSULTANT PROJECT NO. 163526

Winnipeg

THE CITY OF WINNIPEG
WATER AND WASTE DEPARTMENT

NORTH END SEWAGE TREATMENT PLANT
NEWPCC MAIN BUILDING - HVAC REPLACEMENT

FRAMING DETAILS FOR
MECHANICAL MAU M639

CITY DRAWING NUMBER 1-0101M-S0021-001
SHEET 4 OF 21
S-03