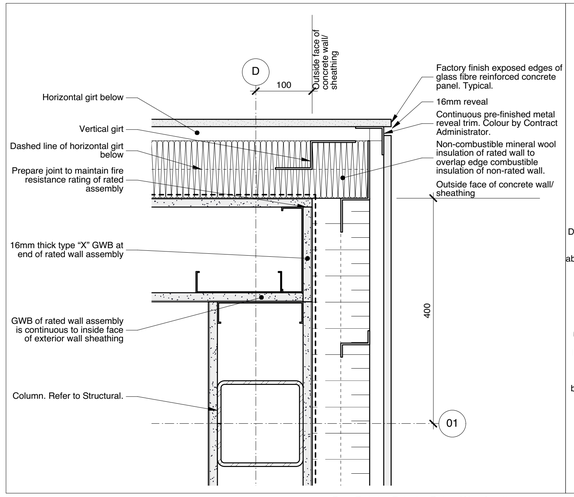

12 A-600 Plan Detail - Exterior Rated Wall Abuting Non-Rated Exterior Wall at Grids D and 01
1:5

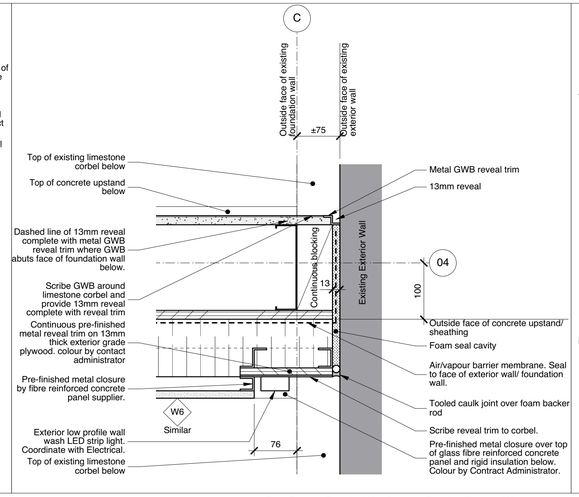

9 A-600 Plan Detail - Exterior Wall Abuting Existing Exterior Wall at Grids C and 04
1:5

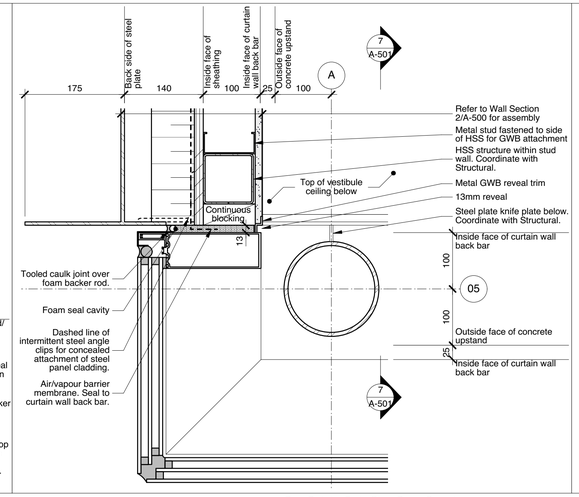

6 A-600 Plan Detail - Plate Steel Panel Cladding Abuting Curtain Wall Above Entry Door at Grids A and 05
1:5

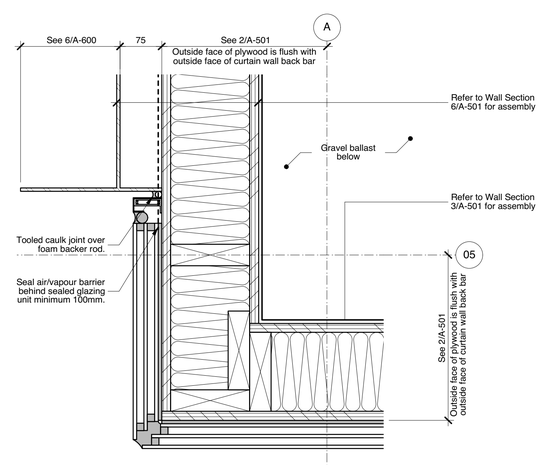

3 A-600 Plan Detail - Glazed Parapet Corner at Grids A and 05
1:5

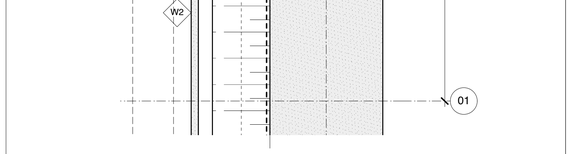

11 A-600 Plan Detail - Exterior Rated Foundation Wall Abuting Non-Rated Exterior Foundation Wall at Grids A and 01
1:5

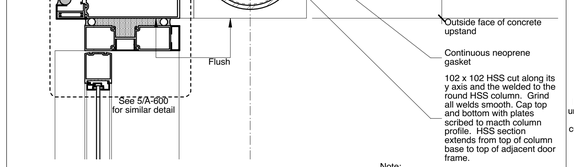

8 A-600 Plan Detail - Interior and Exterior Sliding Door Jamb at Column (Above top of Upstand) at Grids A and 04
1:5

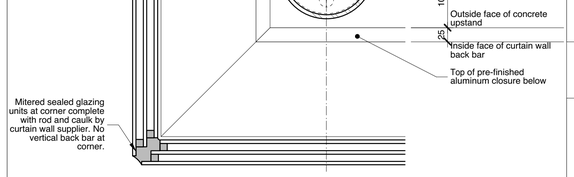

5 A-600 Plan Detail - Eterior Sliding Door Jamb at Column (Above top of Upstand) at Grids A and 05
1:5

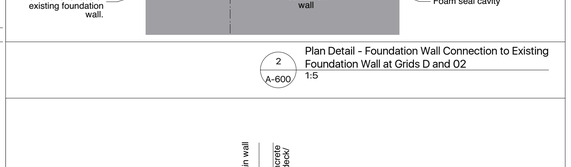

2 A-600 Plan Detail - Foundation Wall Connection to Existing Foundation Wall at Grids D and 02
1:5

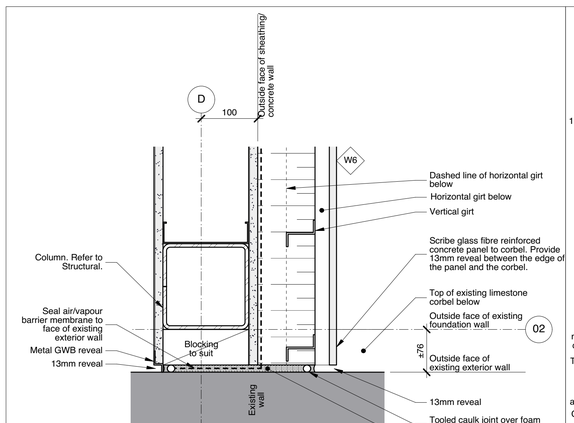

10 A-600 Plan Detail - Exterior Wall Abuting Existing Exterior Wall at Grids d and 02
1:5

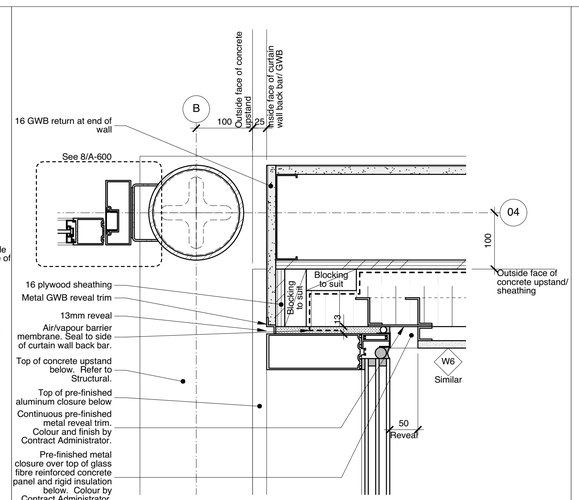

7 A-600 Plan Detail - Curtain Wall Abuting Exterior Wall at Column on Grids B and 04
1:5

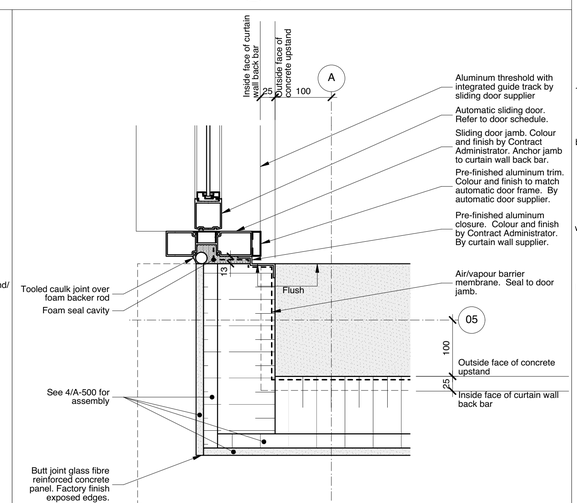

4 A-600 Plan Detail - Exterior Sliding Door Jamb at Column (Below top of Upstand) at Grids A and 05
1:5

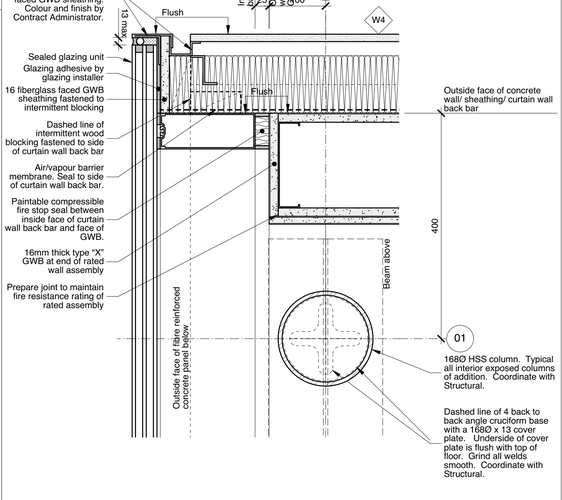

1 A-600 Plan Detail - Curtain Wall Meeting Rated Exterior Wall at Grids A and 01
1:5

PUBLICCITY
Public City Architecture Inc
707 Sara Avenue
Winnipeg Manitoba
R3G 0Y8 204 475 9323
publiccityarchitecture.com

Owner

City of Winnipeg

Rev. No.	Date	Revision Notes
1.	2017.05.02	Issued for Construction

PROVINCE OF MANITOBA
PUBLIC CITY ARCHITECTURE INC.
No. 157
APPROVED ARCHITECTURAL CORPORATION

PROVINCE OF MANITOBA
MICHAEL STANTON
2017.05.02
REGISTERED ARCHITECT

This drawing must not be scaled. The contractors shall verify all dimensions and other data on site prior to commencement of work. Discrepancies, errors, and omissions are to be reported to Public City Architecture Inc. prior to proceeding with the Work.

Drawings and specifications as instruments of service are the property of Public City Architecture Inc.; the copyright in the same being reserved.

No reproduction or revision to these drawings may be made without the permission of Public City Architecture Inc., and when made, must bear their name. All prints to be returned to Public City Architecture Inc. upon request.

Project

St. John's Library Renovation

Drawing

Details

Drawn By	Reviewed By
MP	PS
Scale	Drawing No.
As Noted	A-600
Date	Project No.
2016.07.18	1503b