


- LEGEND:**
- 240 — EXISTING MAJOR CONTOUR
 - — EXISTING MINOR CONTOUR
 - - - - - PROPERTY BOUNDARY
 - x - x - EXISTING FENCE LINE
 - · - · - EXISTING PERIMETER DITCH
 - · - · - EXISTING LEACHATE INTERCEPTOR TRENCH
 - - - - - LIMIT OF WASTE
 - · - · - EXISTING LANDFILL ACCESS ROAD
 - — EXISTING ROADWAYS
 - /// EXISTING DISPOSAL CELL BERM
 - - - - - LIMIT OF CONSTRUCTION OPERATIONS
 - EXISTING CULVERT
 - - - - - CELL BOUNDARY

SOURCE:
TOPOGRAPHICAL SURVEY BASED ON LGS GROUP
UAV DEM, COMPLETED MAY 2013 AND MAY 2015.

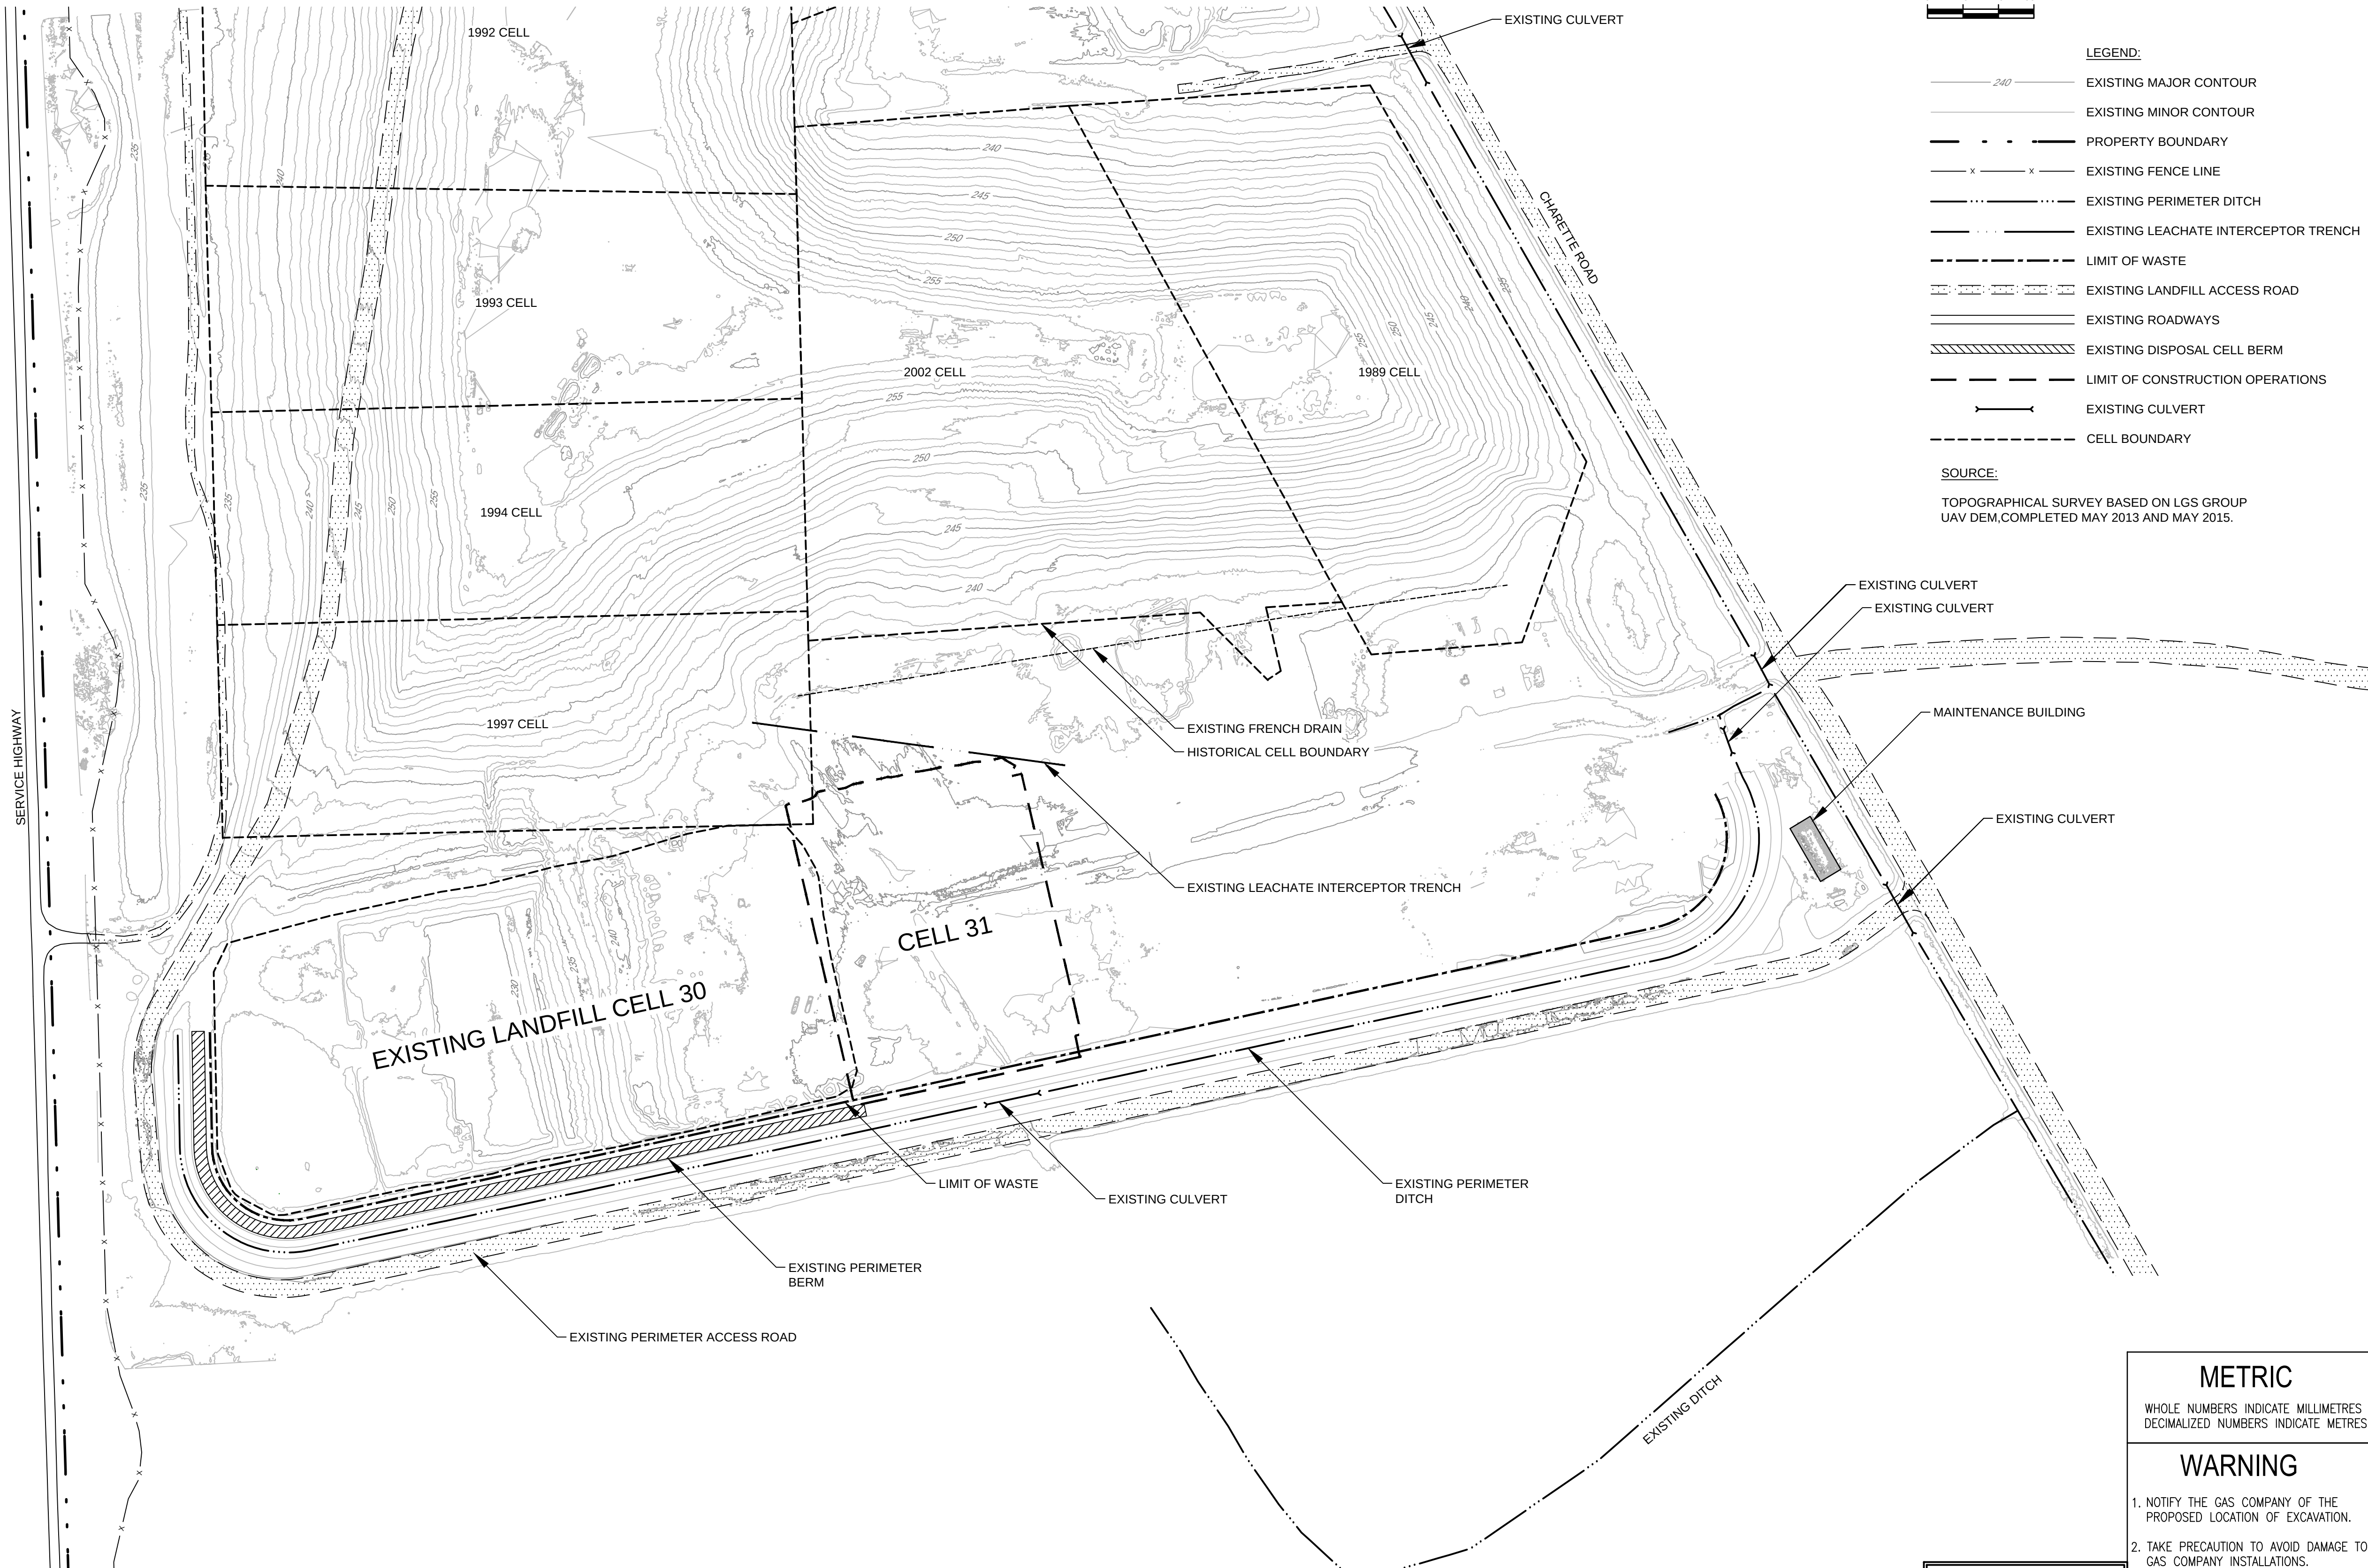

METRIC
WHOLE NUMBERS INDICATE MILLIMETRES
DECIMALIZED NUMBERS INDICATE METRES

- WARNING**
1. NOTIFY THE GAS COMPANY OF THE PROPOSED LOCATION OF EXCAVATION.
 2. TAKE PRECAUTION TO AVOID DAMAGE TO GAS COMPANY INSTALLATIONS.
 3. SEE PROVINCIAL REGULATION 210/72 FOR DETAILS.

FOR TENDER ONLY
NOT TO BE USED FOR CONSTRUCTION

LOCATION APPROVED UNDERGROUND STRUCTURES		B.M. ELEV.				ENGINEER'S SEAL				THE CITY OF WINNIPEG	
SUPV. U/G STRUCTURES COMMITTEE		DATE		CONSTRUCTION COMPLETION DATE: YYYY MM DD		651 Colby Drive Waterloo Ontario N2V 1C2 Canada T 519 884 0510 F 519 884 0525 W www.ghd.com		BRADY ROAD RESOURCE MANAGEMENT FACILITY (BRRMF)		WATER AND WASTE DEPARTMENT	
NOTE: LOCATION OF UNDERGROUND STRUCTURES AS SHOWN ARE BASED ON THE BEST INFORMATION AVAILABLE BUT NO GUARANTEE IS GIVEN THAT ALL EXISTING UTILITIES ARE SHOWN OR THAT THE GIVEN LOCATIONS ARE EXACT. CONFIRMATION OF EXISTENCE AND EXACT LOCATION OF ALL SERVICES MUST BE OBTAINED FROM THE INDIVIDUAL UTILITIES BEFORE PROCEEDING WITH CONSTRUCTION.						DESIGNED BY D. BARTON		CHECKED BY K. RENNER		ENGINEERING DIVISION	
						DRAWN BY K. DHALIWAL		APPROVED BY D. BARTON		SHEET 4 OF 44	
						SCALE: HORIZONTAL 1:2000		RELEASED FOR CONSTRUCTION		CITY DRAWING NUMBER	
						VERTICAL				1-0400A-C0018-001	
						DATE 2017 06 16		DATE			
						PLOT DATE: 2017 06 16		CONSULTANT DRAWING NUMBER			
						CONTRACT NUMBER:		15-0107-014_C02			
						BID OPPORTUNITY: 448-2017		FILE PATH: U:\FMS\15-0107-014\11102893-00\008\CI-WA002-_-Standard\			
								FILE NAME: 11102893-00\008\CI-WA002.dwg			