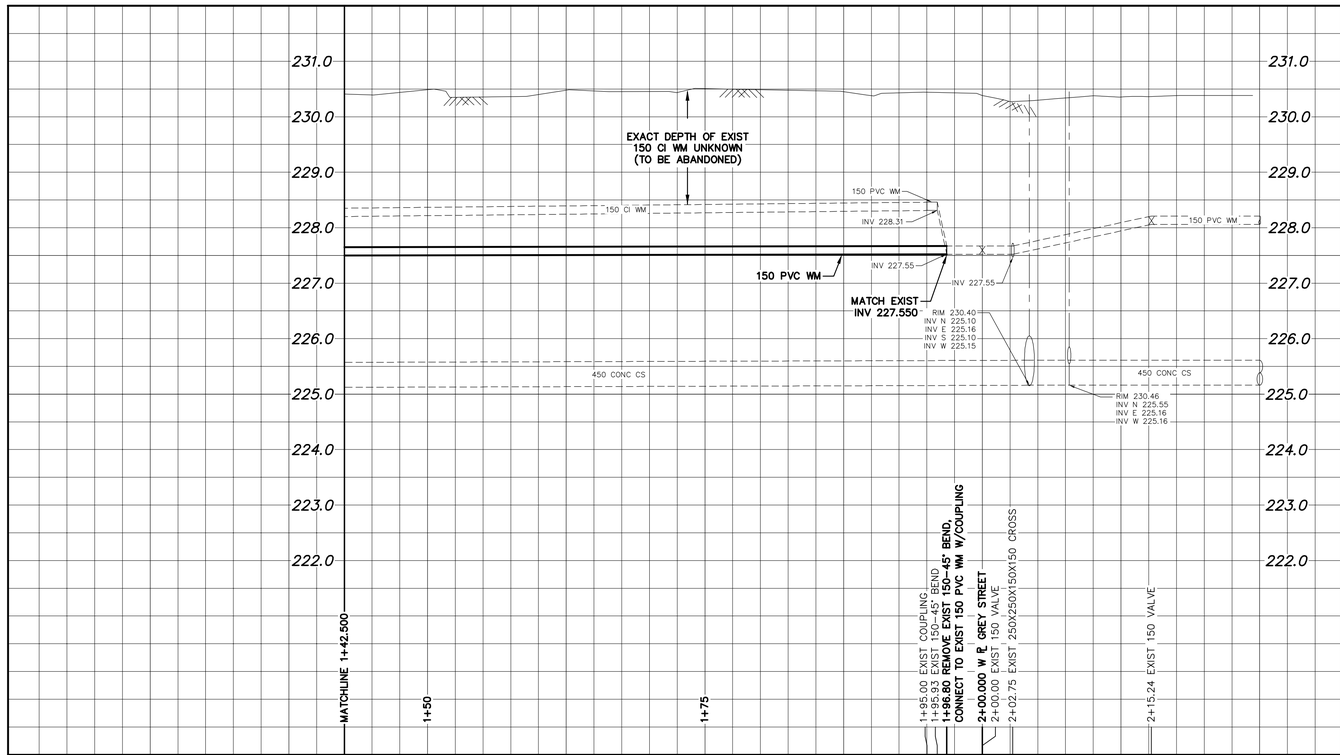

NOTE: CHAINAGES SHOWN ARE ALONG S. ℄ OF MONCTON AVE.

WATER SERVICE INFORMATION

ADDRESS	SIZE (mm) MATERIAL (STREET)	SIZE (mm) MATERIAL (PROP.)	SHORT & LONG MEASUREMENT	CORP. LOCATION	REMARKS
674 MONCTON AVE RESIDENTIAL	12 CU	12 CU	1.51 EWL HSE 9.810 WWL GREY ST	1.4 W OF S/C	RECONNECT SERVICE –
673 MONCTON AVE RESIDENTIAL	12 CU	12 CU	1.96 EWL HSE 20.138 WWL GREY ST	1.1 E OF S/C	RECONNECT SERVICE –
* 671 MONCTON AVE RESIDENTIAL	12 LEAD	12 LEAD	0.80 EWL HSE 34.280 WWL GREY ST	6.0 E OF S/C	RENEW TO ℄ W/20 CU –
670 MONCTON AVE RESIDENTIAL	12 CU	12 CU	0.50 WWL HSE 26.389 WWL GREY ST	5.6 E OF S/C	RECONNECT SERVICE –
669 MONCTON AVE RESIDENTIAL	20 CU	12 LEAD	4.55 EEL HSE 41.502 WWL GREY ST	1.3 E OF S/C	RECONNECT SERVICE –
666 MONCTON AVE RESIDENTIAL	12 CU	12 CU	4.57 WEL HSE 36.170 WWL GREY ST	1.3 E OF S/C	RECONNECT SERVICE –
662 MONCTON AVE RESIDENTIAL	20 CU	20 CU	1.83 WEL HSE 48.887 WWL GREY ST	1.5 W OF S/C	RECONNECT SERVICE –
661 MONCTON AVE RESIDENTIAL	12 CU	12 CU	2.03 WEL HSE 59.905 WWL GREY ST	0.6 E OF S/C	RECONNECT SERVICE –
658 MONCTON AVE RESIDENTIAL	12 CU	12 CU	OPP WL HSE 75.062 WWL GREY ST	2.9 W OF S/C	RECONNECT SERVICE –
655 MONCTON AVE RESIDENTIAL	12 CU	12 CU	2.40 EEL HSE 70.004 WWL GREY ST	3.6 W OF S/C	RECONNECT SERVICE –
654 MONCTON AVE RESIDENTIAL	20 CU	16 LEAD	1.28 WEL HSE 80.950 WWL GREY ST	0.4 E OF VALVE	RECONNECT SERVICE –
652 MONCTON AVE RESIDENTIAL	20 CU	20 CU	2.12 WWL HSE 105.681 WWL GREY ST	OPP S/C	RECONNECT SERVICE –
649 MONCTON AVE RESIDENTIAL	12 CU	12 CU	OPP WL HSE 95.680 WWL GREY ST	4.0 E OF S/C	RECONNECT SERVICE –
648 MONCTON AVE RESIDENTIAL	12 CU	12 CU	0.66 EEL HSE 111.705 WWL GREY ST	5.3 W OF S/C	RECONNECT SERVICE –
647 MONCTON AVE RESIDENTIAL	20 CU	20 CU	1.00 WWL HSE 111.684 WWL GREY ST	OPP S/C	RECONNECT SERVICE –
645 MONCTON AVE RESIDENTIAL	12 CU	12 CU	1.39 EWL HSE 124.243 WWL GREY ST	2.3 W OF S/C	RECONNECT SERVICE –
* 644 MONCTON AVE RESIDENTIAL	12 LEAD	12 LEAD	1.89 WWL HSE 136.305 WWL GREY ST	1.9 E OF S/C	RENEW TO ℄ W/20 CU –
643 MONCTON AVE RESIDENTIAL	12 CU	20 CU	2.32 WEL HSE 135.932 WWL GREY ST	1.0 E OF S/C	RECONNECT SERVICE –
641 MONCTON AVE RESIDENTIAL	20 CU	12 LEAD	5.90 WEL HSE 151.897 WWL GREY ST	1.0 W OF S/C	RECONNECT SERVICE –
640 MONCTON AVE RESIDENTIAL	12 CU	12 CU	0.70 EEL HSE 140.735 WWL GREY ST	4.9 W OF S/C	RECONNECT SERVICE –
638 MONCTON AVE RESIDENTIAL	20 CU	20 CU	OPP WL HSE 162.960 WWL GREY ST	1.0 W OF S/C	OUTSIDE LIMITS –

* SERVICES TO BE RENEWED TO ℄. ALL OTHERS TO BE RECONNECTED

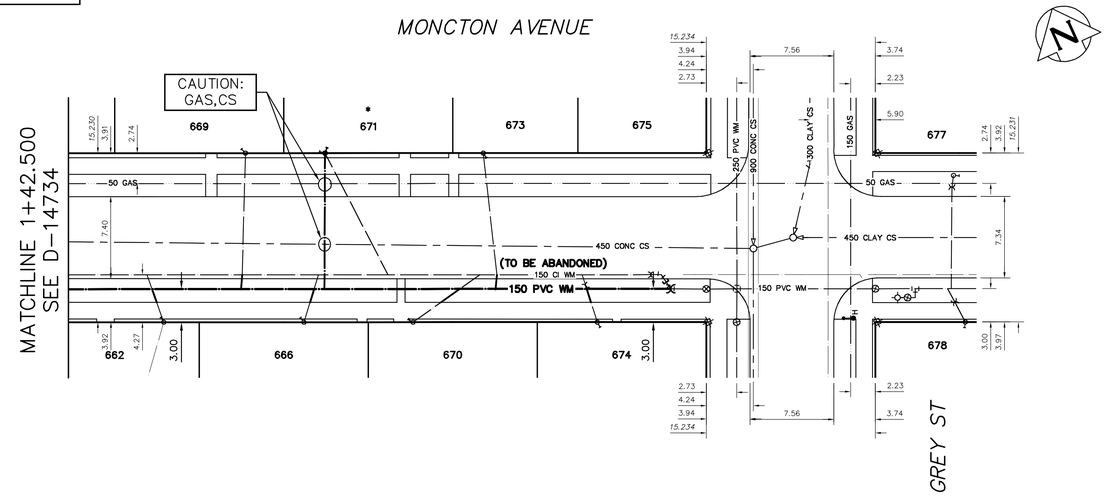

FOR INDEX SEE D–14776

METRIC
WHOLE NUMBERS INDICATE MILLIMETRES
DECIMALIZED NUMBERS INDICATE METRES

0.0 5.0 10.0 15.0 20.0 25.0

WARNING

IF POWER EQUIPMENT OR EXPLOSIVES ARE TO BE USED FOR EXCAVATION ON THIS PROJECT THE CONTRACTOR MUST:

1) NOTIFY THE GAS COMPANY OF THE PROPOSED LOCATION OF EXCAVATION.

2) TAKE PRECAUTION TO AVOID DAMAGE TO GAS COMPANY INSTALLATIONS.

SEE PROVINCIAL REGULATION 210/72 FOR DETAILS

LOCATION APPROVED
UNDERGROUND STRUCTURES

SUPV. U/G STRUCTURES COMMITTEE — DATE

NOTE:

LOCATION OF UNDERGROUND STRUCTURES AS SHOWN ARE BASED ON THE BEST INFORMATION AVAILABLE BUT NO GUARANTEE IS GIVEN THAT ALL EXISTING UTILITIES ARE SHOWN OR THAT THE GIVEN LOCATIONS ARE EXACT. CONFIRMATION OF EXISTENCE AND EXACT LOCATION OF ALL SERVICES MUST BE OBTAINED FROM THE INDIVIDUAL UTILITIES BEFORE PROCEEDING WITH CONSTRUCTION.

B.M.
ELEV.

NO.	REVISIONS	DATE	BY

DESIGNED BY	TS	CHECKED BY	SC
DRAWN BY	RS	APPROVED BY	KZ
SCALE: HORIZONTAL	1:250	RELEASED FOR CONSTRUCTION	KAS ZUREK
VERTICAL	1:50		
DATE	2017 05 30	DATE	2017 05 30

PLOT DATE: 2017 05 30

ENGINEER'S SEAL
ORIGINAL SIGNED BY S.J.R. COURNOYER 17/05/30

CONSULTANT DRAWING NUMBER
–

BID OPPORTUNITY: 456–2017
CONTRACT NUMBER: 4A

Winnipeg

THE CITY OF WINNIPEG
WATER AND WASTE DEPARTMENT
ENGINEERING DIVISION

2017 WATER MAIN RENEWALS
CONTRACT 4A

MONCTON AVENUE
68 WEST OF GREY STREET TO GREY STREET

SHEET 9 OF 11

CITY DRAWING NUMBER
D–14735

FILE PATH: R:\DRAWINGS\WATER\RENEWAL\2017 RENEWALS\CONTRACT 4A\Construction\
FILE NAME: MONCTON.dwg