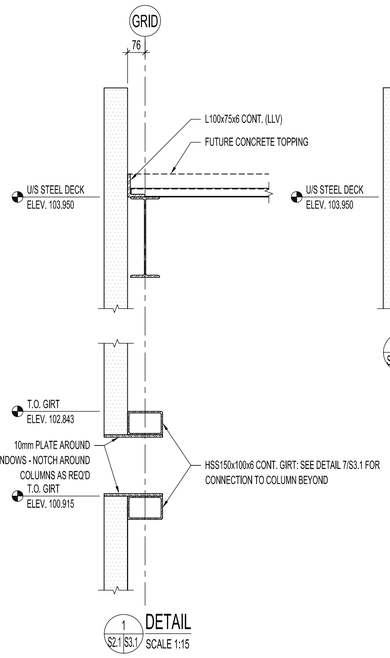

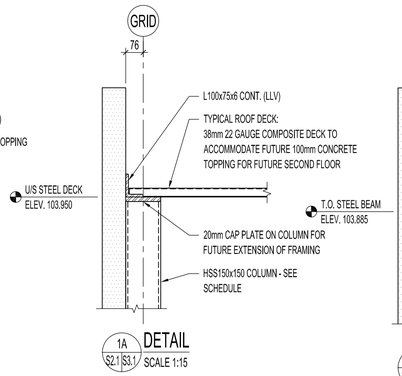

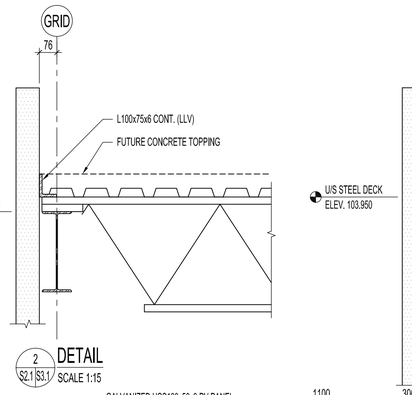

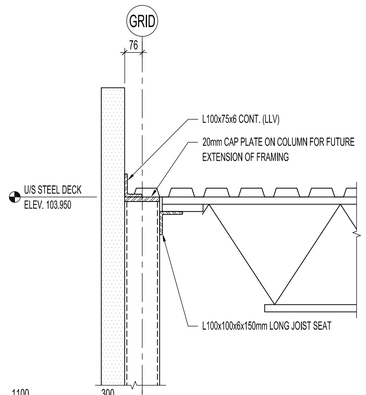

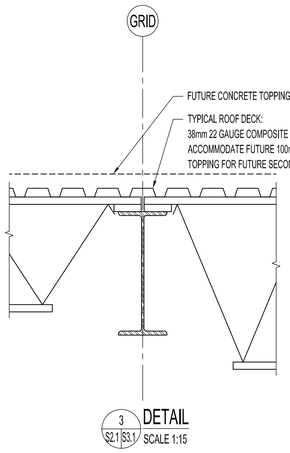

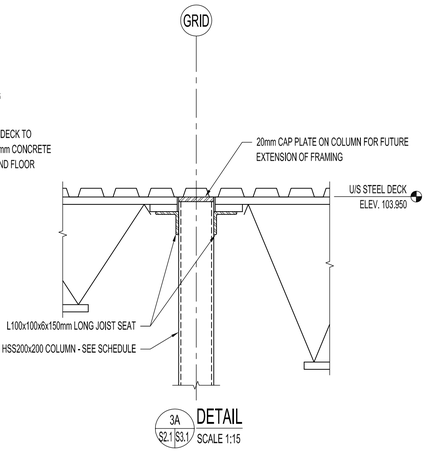

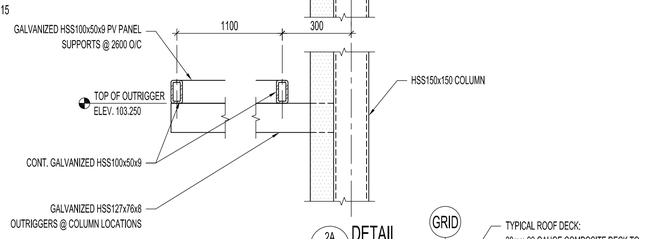

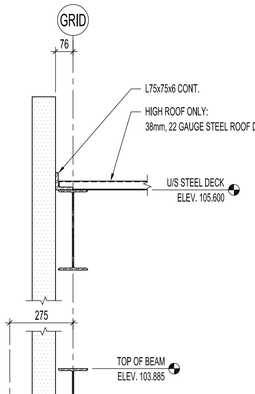

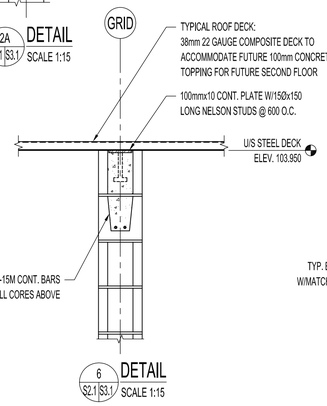

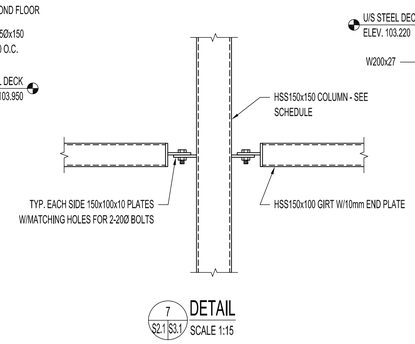

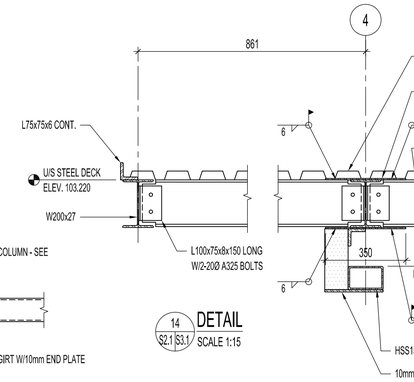

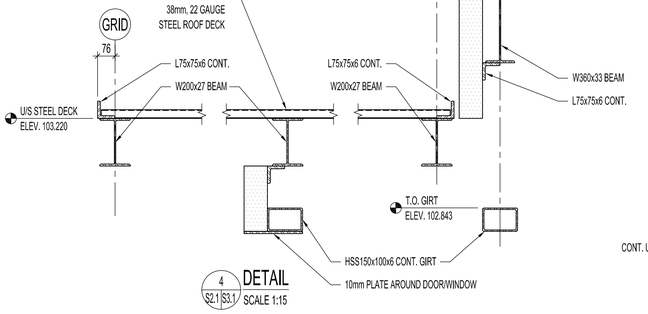

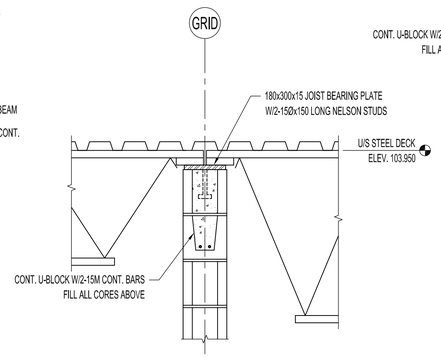

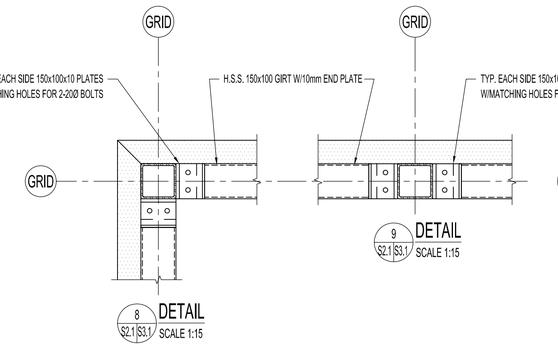

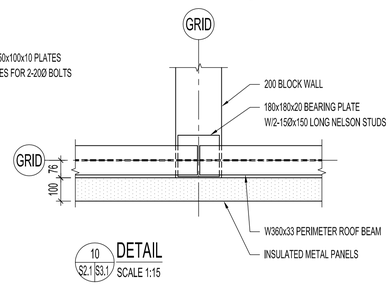

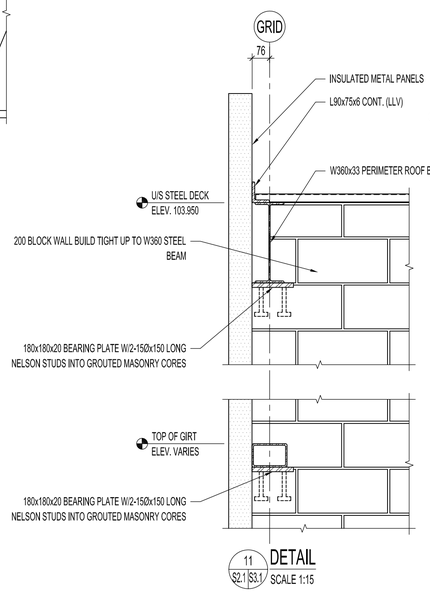

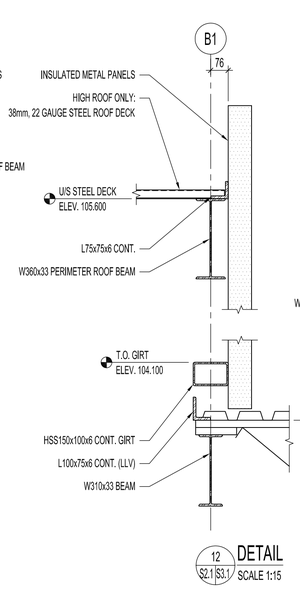

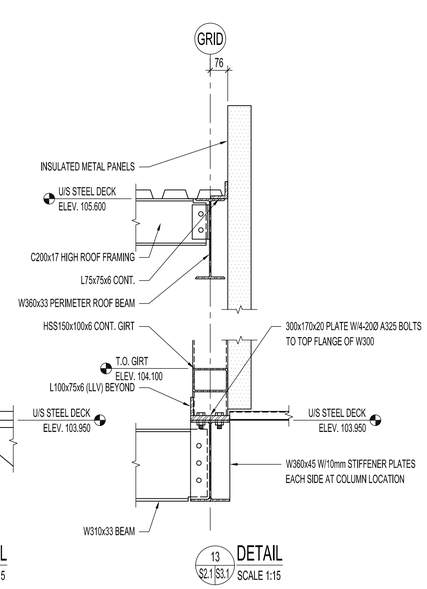

NOTES:

THESE DRAWINGS SHALL NOT BE SCALED.

THE CONTRACTOR SHALL VISIT THE SITE AND SATISFY ONESELF ALL DIMENSIONS, DATUM, AND DETAILED INFORMATION SHOWN ARE CORRECT.

THE CONTRACTOR IS TO REVIEW AND COORDINATE ALL ARCHITECTURAL, MECHANICAL, ELECTRICAL AND STRUCTURAL DRAWINGS FOR ADDITIONAL OPENINGS THROUGH FLOORS, WALLS, AND CEILINGS FOR DUCT, PIPE & ELECTRICAL RISERS AND ALL OPENINGS NOT SHOWN ON DRAWINGS.

ALL OPENINGS THROUGH FIRE ASSEMBLIES ARE TO BE FIRE STOPPED AND SEALED WITH ULC APPROVED FIRE STOPPING TO MAINTAIN THE INTEGRITY OF THE FIRE SEPARATION, AND PROVIDE A SMOKE-TIGHT BARRIER.

ALL PRODUCTS AND MATERIALS TO BE USED AND INSTALLED SHALL CONFORM WITH MANUFACTURER'S SPECIFICATIONS & APPLICABLE CODES.

No.	REVISION/DESCRIPTION	BY	DATE
0	ISSUED FOR CONSTRUCTION	JAW	MAR 20 2017

SEAL

PROVINCE OF MANITOBA B.D. NOVAK Mar 20/17 REGISTERED PROFESSIONAL ENGINEER

DRAWN	CHECKED	DESIGNED	APPROVED
JAW	BDN	BDN	BDN

DATE 2016.08.25 | USER APPROVAL

Winnipeg

THE CITY OF WINNIPEG
PLANNING, PROPERTY AND DEVELOPMENT DEPARTMENT
MUNICIPAL ACCOMMODATIONS DIVISION
3–65 GARRY STREET, R3C 4K4

PROJECT

BRADY ROAD LANDFILL
ADMINISTRATION BUILDING DEVELOPMENT FOR BRADY LANDFILL
1777 BRADY ROAD

SHEET TITLE

STRUCTURAL DETAILS

SCALE	PROJECT No:	SHEET No:
AS SHOWN	2015-037	S3.1

DRAWING SHEET SIZE: A1 (841mm x 594mm) PLOT 1:1