BRELADE STREET

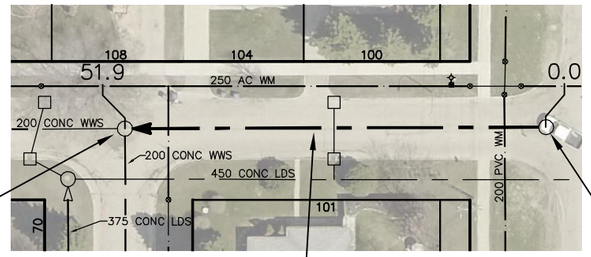

S-MH40008173
RIM 233.98
INV S 231.67
INV W 231.66
INV N 231.66

SARK CR

PANDORA AVE E

S-MH40008169
RIM 233.89
INV N 231.84

51.9 OF 200 CONC WWS TO BE LINED
S-MA40008987
(FULLY DETERIORATED)

SEWER JUNCTION INFORMATION FROM SEWER VIDEO INSPECTION		
SEWER ID S-MA40008987		
DISTANCE FROM MH ID S-MH40008169		
DISTANCE	DIAMETER	CLOCK
21.9	150	3
40.6	150	2

FOR INDEX SEE
11465

0.0 10.0 20.0 30.0 40.0

METRIC
WHOLE NUMBERS INDICATE MILLIMETRES
DECIMALIZED NUMBERS INDICATE METRES

LOCATION APPROVED
UNDERGROUND STRUCTURES

SUPV. U/G STRUCTURES COMMITTEE _____ DATE _____

NOTE:

LOCATION OF UNDERGROUND STRUCTURES AS SHOWN ARE BASED ON THE BEST INFORMATION AVAILABLE BUT NO GUARANTEE IS GIVEN THAT ALL EXISTING UTILITIES ARE SHOWN OR THAT THE GIVEN LOCATIONS ARE EXACT. CONFIRMATION OF EXISTENCE AND EXACT LOCATION OF ALL SERVICES MUST BE OBTAINED FROM THE INDIVIDUAL UTILITIES BEFORE PROCEEDING WITH CONSTRUCTION.

B.M.
ELEV.

NO.	REVISIONS	DATE	BY

DESIGNED BY	SC	CHECKED BY	SC
DRAWN BY	AD	APPROVED BY	KZ
SCALE: HORIZONTAL	1:750	RELEASED FOR CONSTRUCTION	K. ZURIK
VERTICAL			
DATE	2017 02 16	DATE	2017 02 15

PLOT DATE: 2017 02 16

ENGINEER'S SEAL

ORIGINAL SIGNED BY S.R.J. COURNOYER 17/02/10

CONSULTANT DRAWING NUMBER
-

BID OPPORTUNITY: ??-????
CONTRACT NUMBER: ??

Winnipeg

THE CITY OF WINNIPEG

WATER AND WASTE DEPARTMENT
ENGINEERING DIVISION

2016 SEWER MAIN RENEWALS
BY CIPP LINING

BRELADE STREET

MH AT PANDORA AVENUE E TO
MH AT SARK CRESCENT

SHEET 17 OF 80

CITY DRAWING NUMBER
11482

FILE PATH: R:\DRAWINGS\SEWER\2016 RENEWALS\Contract 4\Construction Dwg\New folder\corrections\
FILE NAME: 11482.dwg