GOOD STREET

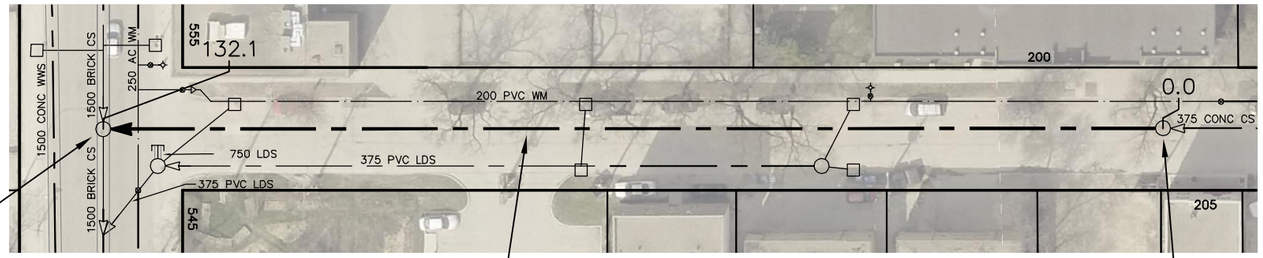

S–MH20013386
RIM 231.97
INV N 225.47
INV E 225.47
INV W 225.47

132.1 OF 375 CONC CS TO BE LINED
S–MA20014806
(PARTIALLY DETERIORATED)

S–MH20013384
RIM 231.64
INV N 227.16
INV S 227.15

SEWER JUNCTION INFORMATION FROM SEWER VIDEO INSPECTION
SEWER ID S–MA20014806
DISTANCE FROM MH ID S–MH20013386

DISTANCE	DIAMETER	CLOCK
15.4	150	11
23.9	150	11
28.0	150	1
31.7	150	12
50.4	150	1

SEWER JUNCTION INFORMATION FROM SEWER VIDEO INSPECTION
SEWER ID S–MA20014806
DISTANCE FROM MH ID S–MH20013384

DISTANCE	DIAMETER	CLOCK
2.1	150	2
5.0	150	2
10.7	150	1
16.1	200	2
19.8	150	2
31.8	150	11
32.5	150	1
34.7	150	1
36.6	150	2
49.7	150	2
62.2	150	11
65.3	150	2

FOR INDEX SEE
11465

0.0 10.0 20.0 30.0 40.0

METRIC
WHOLE NUMBERS INDICATE MILLIMETRES
DECIMALIZED NUMBERS INDICATE METRES

LOCATION APPROVED
UNDERGROUND STRUCTURES

SUPV. U/G STRUCTURES COMMITTEE _____ DATE _____

NOTE:
LOCATION OF UNDERGROUND STRUCTURES AS SHOWN ARE BASED ON THE BEST INFORMATION AVAILABLE BUT NO GUARANTEE IS GIVEN THAT ALL EXISTING UTILITIES ARE SHOWN OR THAT THE GIVEN LOCATIONS ARE EXACT. CONFIRMATION OF EXISTENCE AND EXACT LOCATION OF ALL SERVICES MUST BE OBTAINED FROM THE INDIVIDUAL UTILITIES BEFORE PROCEEDING WITH CONSTRUCTION.

B.M.
ELEV.

NO.	REVISIONS	DATE	BY

DESIGNED BY: SC
DRAWN BY: AD
SCALE: HORIZONTAL 1:750, VERTICAL
DATE: 2017 02 16
PLOT DATE: 2017 02 16

CHECKED BY: SC
APPROVED BY: KZ
RELEASED FOR CONSTRUCTION
K. ZURIK
DATE: 2017 02 15

ENGINEER'S SEAL
ORIGINAL SIGNED BY S.R.J. COURNOYER 17/02/10

CONSULTANT DRAWING NUMBER
–

BID OPPORTUNITY: 71–2017
CONTRACT NUMBER: 4

FILE PATH: R:\DRAWINGS\SEWER\2016 RENEWALS\Contract 4\Construction Dwg\New folder\corrections\
FILE NAME: 11493.dwg

Winnipeg

THE CITY OF WINNIPEG
WATER AND WASTE DEPARTMENT
ENGINEERING DIVISION

2016 SEWER MAIN RENEWALS
BY CIPP LINING
GOOD STREET
1ST MH N BROADWAY TO
MH AT BROADWAY (℄)

SHEET 28 OF 80
CITY DRAWING NUMBER
11493