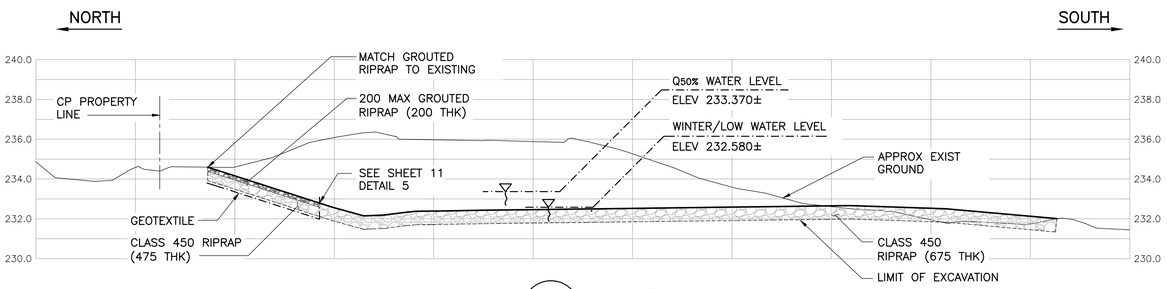

1 / 10 13 SECTION
1 : 150

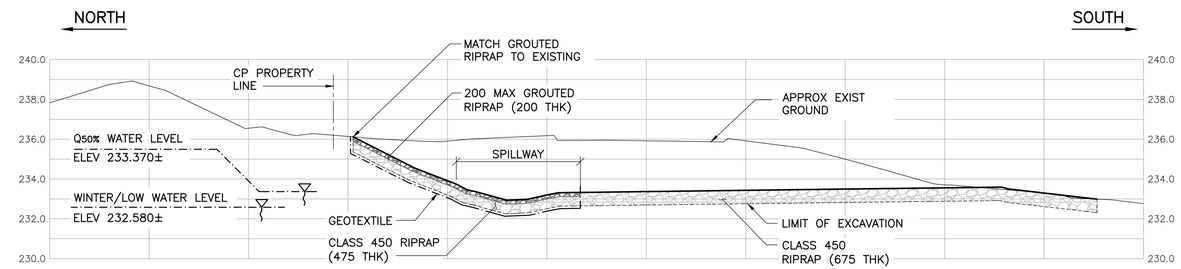

2 / 10 13 SECTION
1 : 150

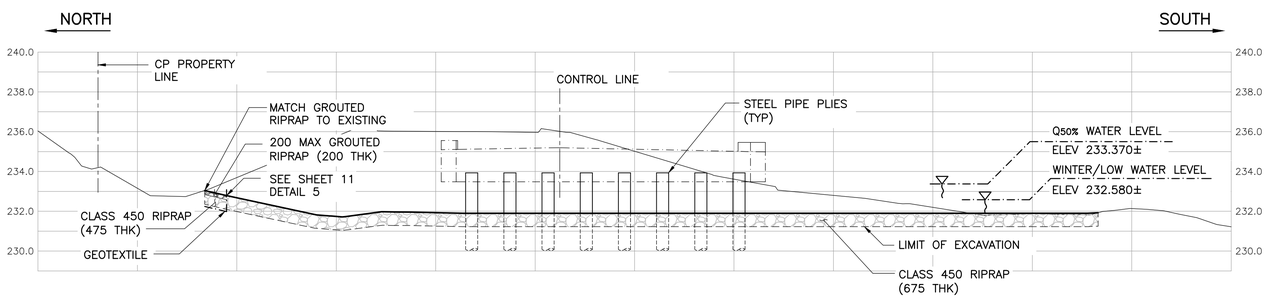

3 / 10 13 SECTION
1 : 150

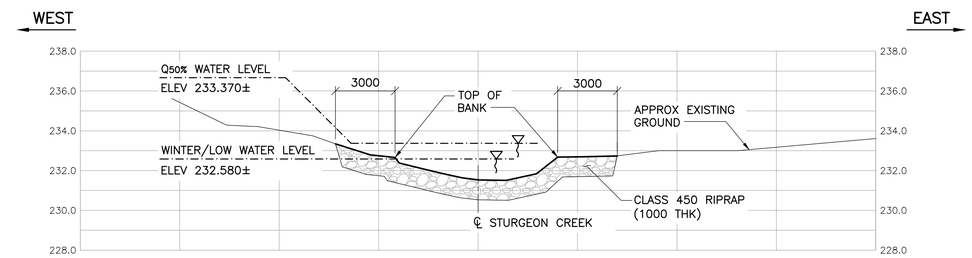

5 / 10 13 SECTION – ROCK KEY
1 : 150

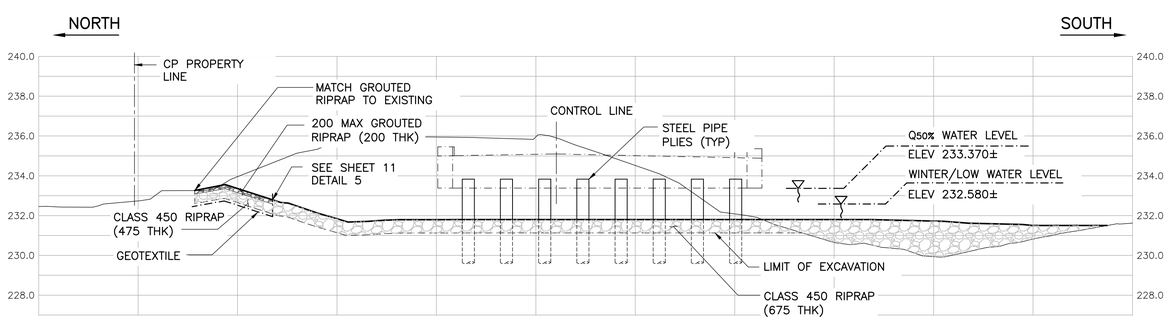

4 / 11 13 SECTION
1 : 150

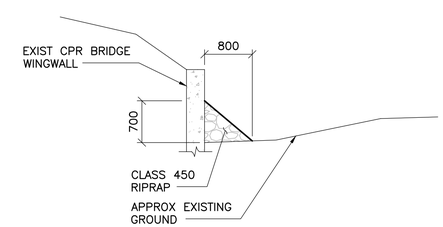

6 / 10 13 SECTION – CPR WINGWALL
1 : 150

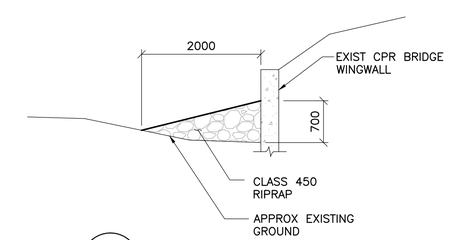

7 / 10 13 SECTION – CPR WINGWALL
1 : 150

ENGINEERS GEOSCIENTISTS MANITOBA
Certificate of Authorization
Tetra Tech Canada Inc.
No. 6499

B.M.
ELEV.

NO.	REVISIONS	DATE	BY
0	ISSUED FOR TENDER	17.10.04	D.M.

TETRA TECH

DESIGNED BY	D.M.	CHECKED BY	J.Z.
DRAWN BY	B.M.	APPROVED BY	E.F.S.
HOR. SCALE: VERTICAL:	AS NOTED	ACCEPTED BY	DATE
		ORIGINAL DRAWING SIGNED BY: D. MUHURDAREVIC, P.ENG.	17.10.04
		D. MUHURDAREVIC P.ENG. BRIDGE PROJECTS ENGINEER	
DATE	17.10.04		

PROVINCE OF MANITOBA
D.E.S. MITCHELL
ORIGINAL SIGNED
17.10.04
33352
REGISTERED PROFESSIONAL ENGINEER

CONSULTANT DRAWING NO.
1600070700-DWG-S0013

Winnipeg

THE CITY OF WINNIPEG
PUBLIC WORKS DEPARTMENT
ENGINEERING DIVISION

SASKATCHEWAN AVE AT STURGEON CREEK
BRIDGE CONSTRUCTION

CITY DRAWING NUMBER
B248-17-013

SHEET 13 OF 69

EMBANKMENT AND CHANNEL WORKS
EXISTING CULVERT REMOVAL AND
EMBANKMENT SECTIONS

13