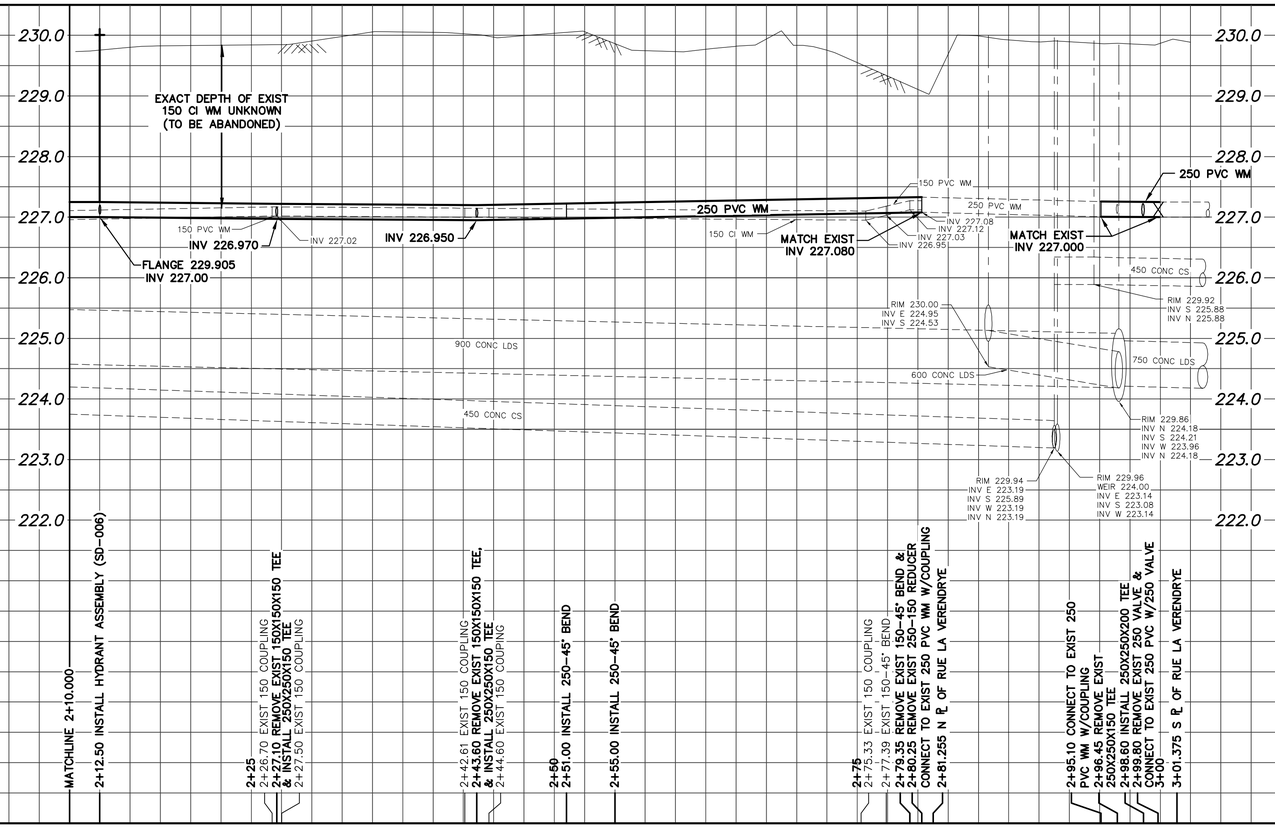

NOTE: CHAINAGES SHOWN ARE ALONG E ℄ OF TACHE AVE

TACHE AVENUE

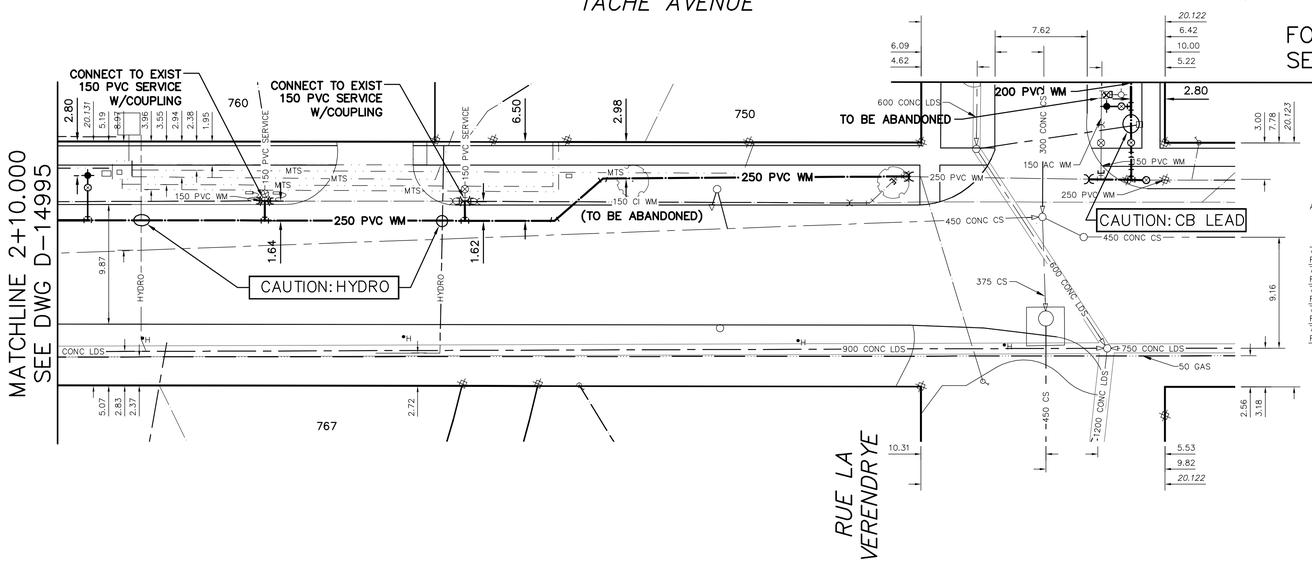

FOR CONTINUATION SEE DWG D-14998

WATER SERVICE INFORMATION

ADDRESS	SIZE (mm) MATERIAL (STREET)	SIZE (mm) MATERIAL (PROP.)	SHORT & LONG MEASUREMENT	CORP. LOCATION	REMARKS
782 TACHE AVE RESIDENTIAL	– –	20 CU	3.36m SNL HSE 47.375m NNL RUE AUBERT	–	RECONNECT SERVICE –
770 TACHE AVE RESIDENTIAL	– –	150 PVC	8.91m SNL BLDG 23.611m NNL RUE AUBERT	OPP VALVE	RECONNECT SERVICE –
760 TACHE AVE RESIDENTIAL	– –	150 PVC	5.99m NSL BLDG 26.307m SSL RUE AUBERT	OPP VALVE	RECONNECT SERVICE –
750 TACHE AVE RESIDENTIAL	150 PVC	150 PVC	OPP NL BLDG 37.631m NNL RUE LA VERENDRYE	OPP VALVE	RECONNECT SERVICE –
767 TACHE AVE RESIDENTIAL	– –	20 CU	3.40m SNL HSE 28.205m NNL RUE LA VERENDRYE	–	RECONNECT SERVICE –

* SERVICES TO BE RENEWED TO ℄. ALL OTHERS TO BE RECONNECTED

FOR INDEX SEE D-14986

NOTE: ALL VALVES TO BE INSTALLED COUNTERCLOCKWISE TO CLOSE

METRIC
WHOLE NUMBERS INDICATE MILLIMETRES
DECIMALIZED NUMBERS INDICATE METRES

0.0 5.0 10.0 15.0 20.0 25.0

WARNING

IF POWER EQUIPMENT OR EXPLOSIVES ARE TO BE USED FOR EXCAVATION ON THIS PROJECT THE CONTRACTOR MUST:

1) NOTIFY THE GAS COMPANY OF THE PROPOSED LOCATION OF EXCAVATION.

2) TAKE PRECAUTION TO AVOID DAMAGE TO GAS COMPANY INSTALLATIONS.

SEE PROVINCIAL REGULATION 210/72 FOR DETAILS

LOCATION APPROVED
UNDERGROUND STRUCTURES

SUPV. U/G STRUCTURES COMMITTEE _____ DATE _____

NOTE:

LOCATION OF UNDERGROUND STRUCTURES AS SHOWN ARE BASED ON THE BEST INFORMATION AVAILABLE BUT NO GUARANTEE IS GIVEN THAT ALL EXISTING UTILITIES ARE SHOWN OR THAT THE GIVEN LOCATIONS ARE EXACT. CONFIRMATION OF EXISTENCE AND EXACT LOCATION OF ALL SERVICES MUST BE OBTAINED FROM THE INDIVIDUAL UTILITIES BEFORE PROCEEDING WITH CONSTRUCTION.

B.M.
ELEV.

NO.	REVISIONS	DATE	BY

DESIGNED BY	JC/JF	CHECKED BY	SC
DRAWN BY	RS	APPROVED BY	KZ
SCALE: HORIZONTAL	1:250	RELEASED FOR CONSTRUCTION	KAS ZUREK
VERTICAL	1:50	DATE	18/03/06
DATE			
PLOT DATE:			

ENGINEER'S SEAL

ORIGINAL SIGNED BY S.R.J. COURNOYER 18/03/06

CONSULTANT DRAWING NUMBER

–

BID OPPORTUNITY: 169-2018
CONTRACT NUMBER: 1

FILE PATH:
FILE NAME:

Winnipeg

THE CITY OF WINNIPEG

WATER AND WASTE DEPARTMENT
ENGINEERING DIVISION

NORTH ST BONIFACE WATER MAIN UPGRADES
CONTRACT 1

TACHE AVENUE

9 N OF RUE AUBERT TO RUE LA VERENDRYE

SHEET 12 OF 15

CITY DRAWING NUMBER

D-14996