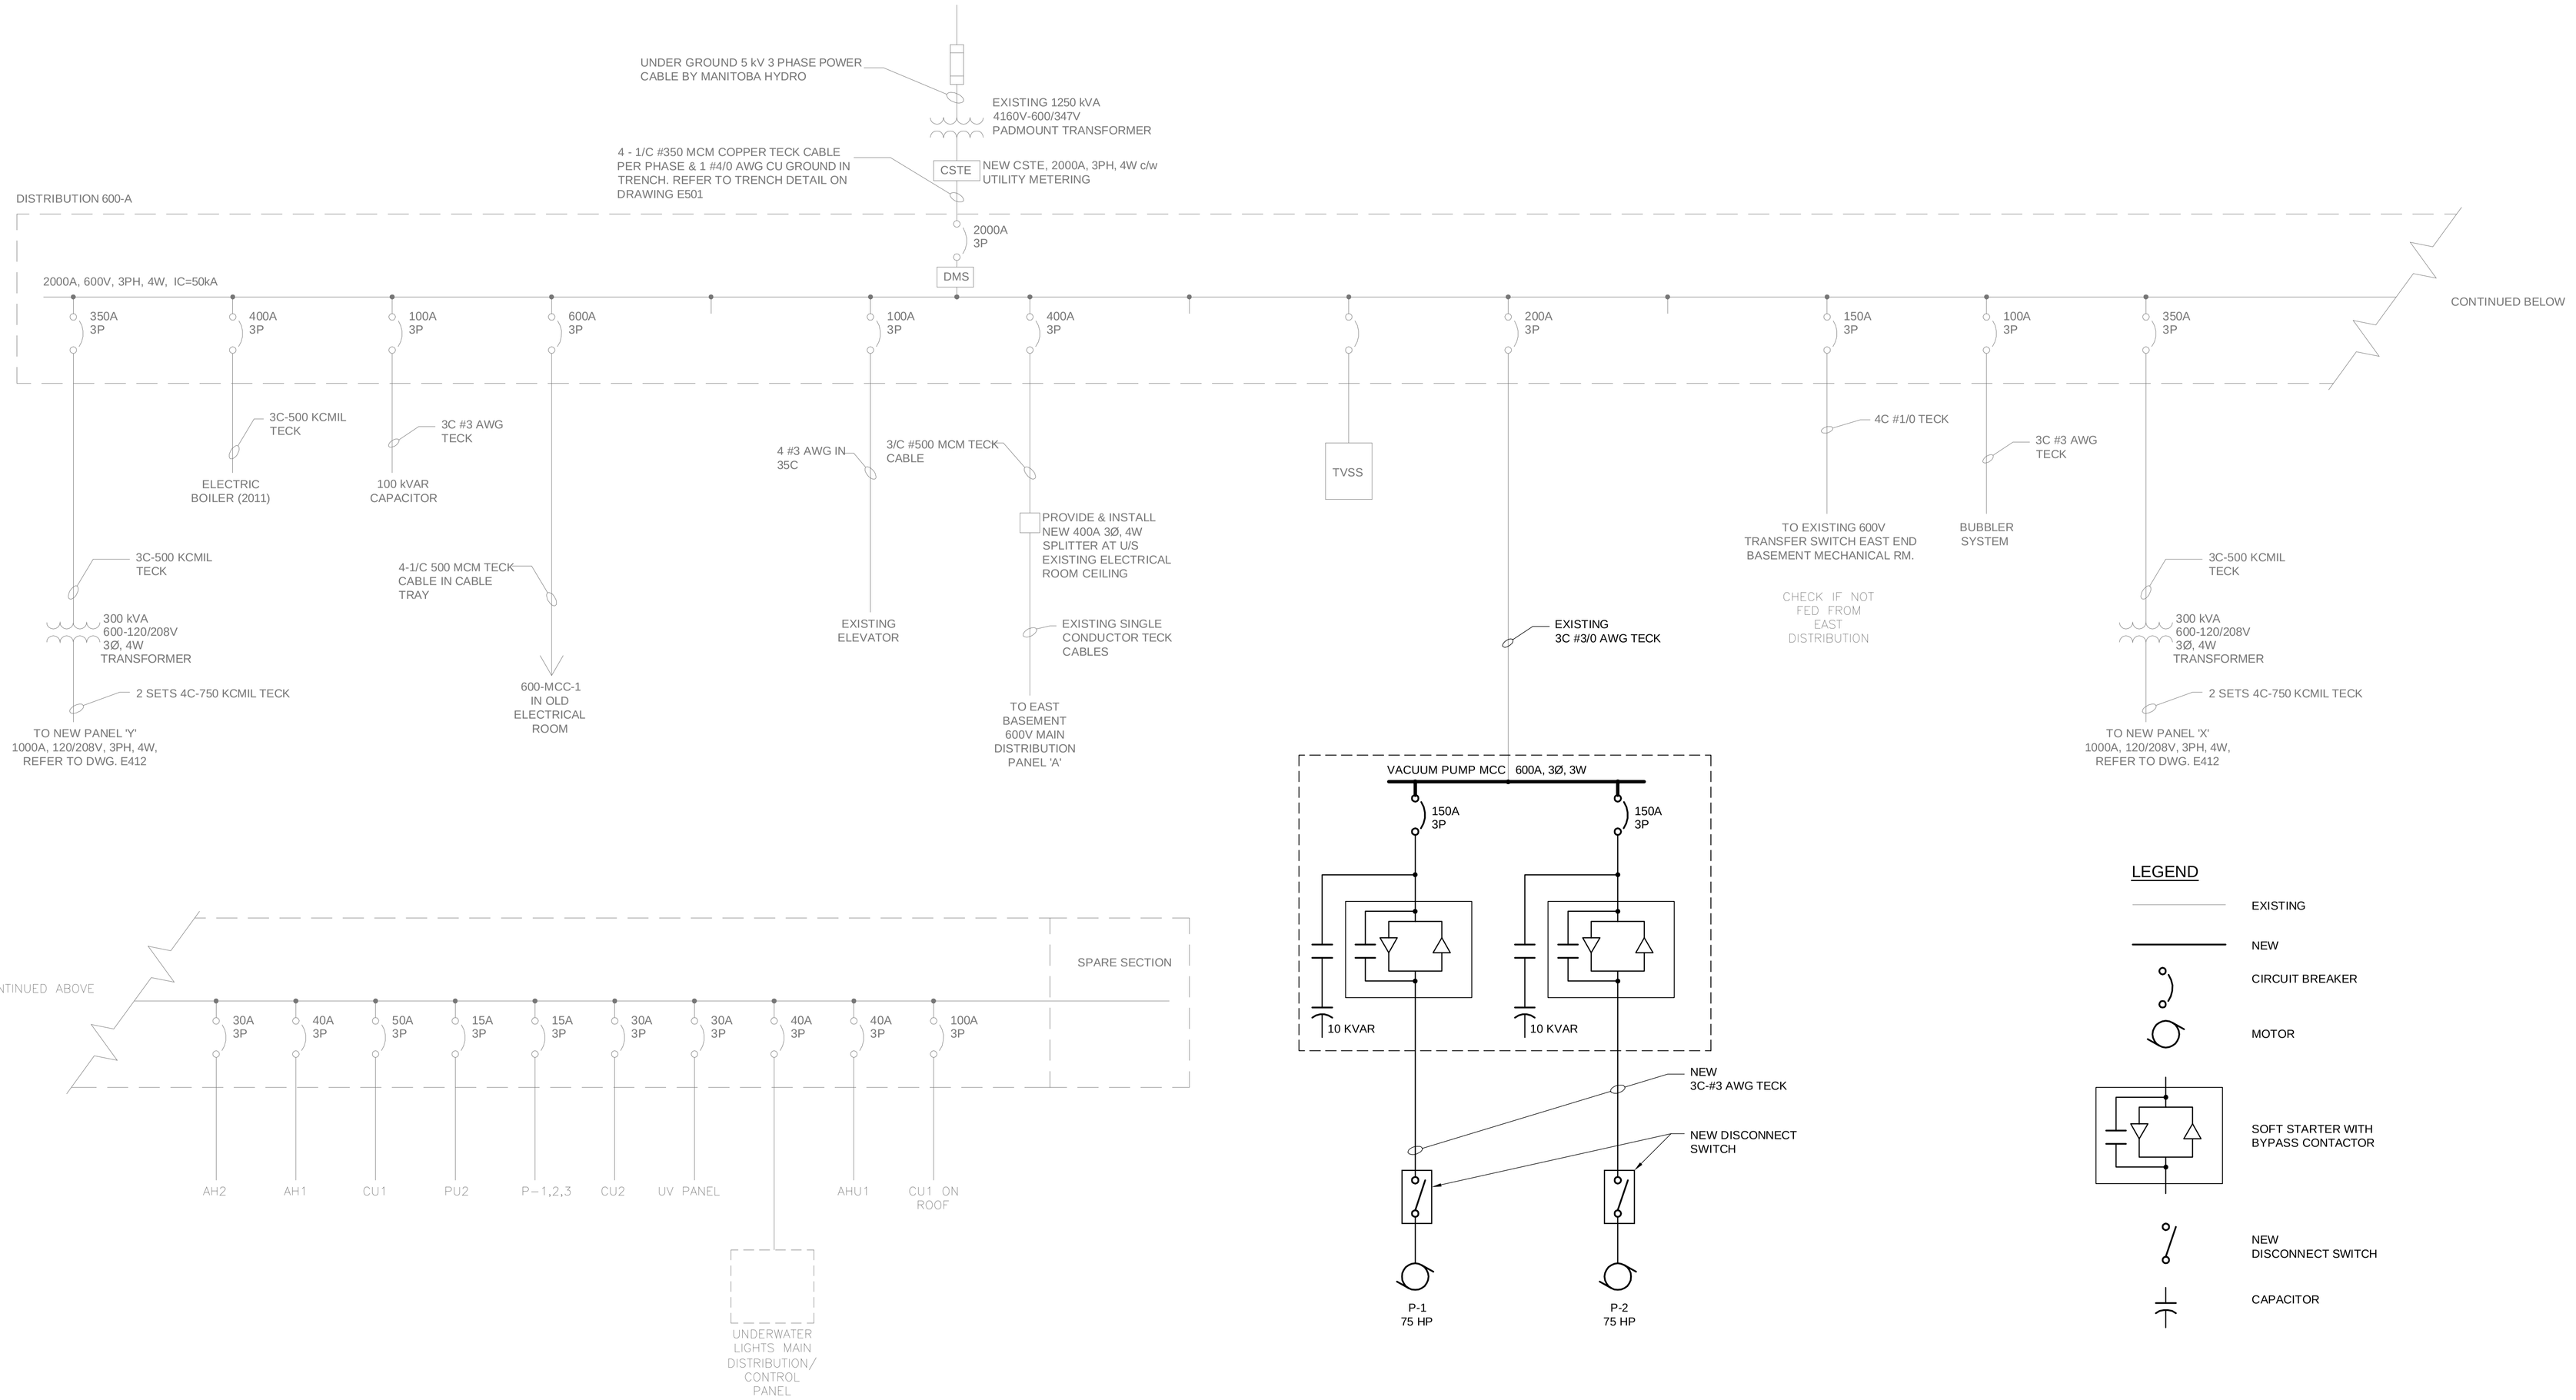


## SINGLE LINE DIAGRAM
N.T.S.

APEGM
Certificate of Authorization
Dillon Consulting Limited (MB)
No. 1789 Date: APR. 16, 2018

| NO. | REVISIONS | DATE | BY |
|---|---|---|---|
| C | ISSUED FORADDENDUM No.1 | 18/05/03 | BLM |
| B | ISSUED FOR BID OP 247-2018 | 18/04/16 | BLM |
| A | ISSUED FOR 50% CLIENT REVIEW | 18-03-16 | BLM |

DILLON CONSULTING

| | | | |
|---|---|---|---|
| DESIGNED BY | BLM | CHECKED BY | |
| DRAWN BY | SCK | APPROVED BY | |
| HOR. SCALE / VERTICAL | NTS | RELEASED FOR CONSTRUCTION | |
| DATE | 18-03-16 | DATE | |

ENGINEER'S SEAL
PROVINCE OF MANITOBA
B.L. MOORE
Apr:1 16/18
REGISTERED PROFESSIONAL ENGINEER

CONSULTANT PROJECT NUMBER
18-7165

Winnipeg
THE CITY OF WINNIPEG
PUBLIC WORKS DEPARTMENT

PAN AM POOL
PUMP REPLACEMENT

ELECTRICAL
SINGLE LINE DIAGRAM

CITY DRAWING NUMBER
247-2018_DRAWING_E-102-R0.PDF

SHEET 4 OF 5

CONSULTANT DRAWING NUMBER
E-102

C:\projectwise\working directory\projects 2018\40ak\dms09628\18-7165-E-102.dwg