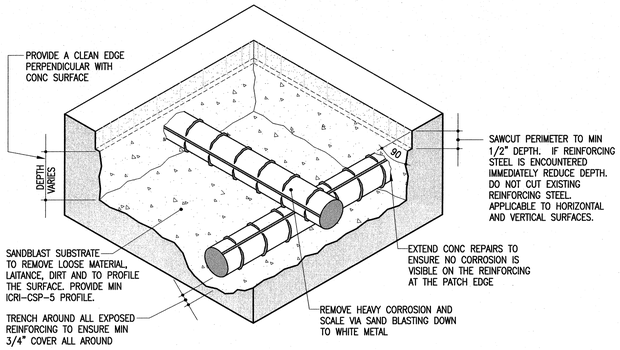

A | * | S5.2 TYPICAL SURFACE PREPARATION OF DELAMINATED CONCRETE

N.T.S.

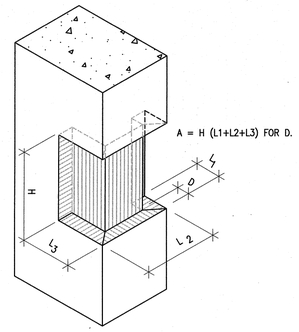

B | * | S5.2 MEASUREMENT PROCEDURES FOR BEAMS AND COLUMNS

N.T.S.

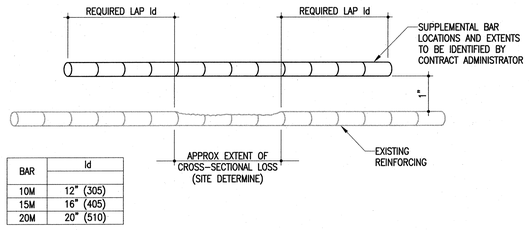

BAR	ld
10M	12" (305)
15M	16" (405)
20M	20" (510)

C | * | S5.2 REINFORCING BAR SPLICE DETAIL

N.T.S.

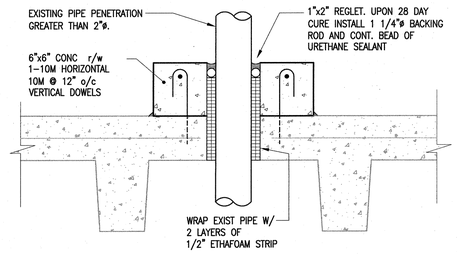

D | * | S5.2 TYPICAL PIPE SLEEVE

N.T.S.

The General Contractor shall check & verify all dimensions and report any errors or omissions to the designers.

No.	Date	Issue/Revision	By
0	2018-06-04	ISSUED FOR CONSTRUCTION	IM

APEGM
Certificate of Authorization
Crosier Kilgour & Partners Ltd.
No. 235 Date: 2018-06-04

PROVINCE OF MANITOBA
I.MINENKOV
Member
33444
REGISTERED PROFESSIONAL ENGINEER
2018 JUNE 04

Consultant

300-275 Carlton Street
Winnipeg, Manitoba R3C 5R6
T 204. 943. 7501
F 204. 943. 7507

Crosier Kilgour & Partners Ltd.
CONSULTING STRUCTURAL ENGINEERS

Project
WINNIPEG TRANSIT
2018 STRUCTURAL AND ROOFING REPAIRS

1520 MAIN STREET
WINNIPEG, MANITOBA

Sheet Title
TYPICAL SECTIONS & DETAILS

File	Date
2018-0145	2018-06-04
Design: IM	Drawn: DNM
Revision: 0	Sheet No.: S5.2