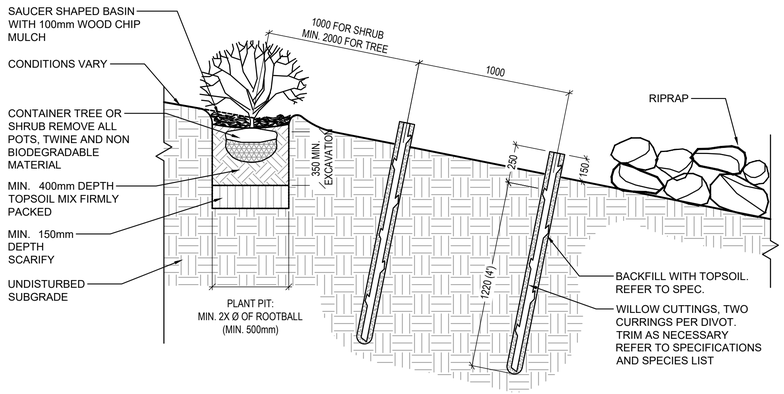

1 / L-10 TYPICAL SHRUB / CONTAINER TREE AND WILLOW CUTTING PLANT ON SLOPE SECTION

SCALE - 1 : 20

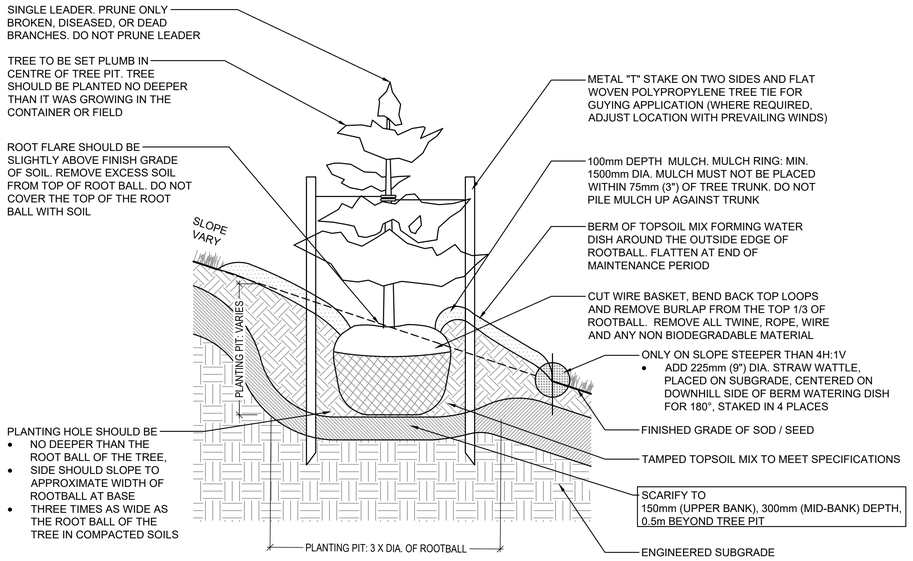

2 / L-10 TYPICAL CONIFEROUS TREE PLANTING ON SLOPE SECTION

SCALE - 1 : 20

GENERAL NOTES:

1. ALL CONSTRUCTION MATERIALS AND METHODS TO BE IN ACCORDANCE WITH "THE CITY OF WINNIPEG, STANDARD CONSTRUCTION SPECIFICATION AND STANDARD DETAILS" (LATEST REVISION).
2. FINAL LOCATION OF REST STOPS TO BE CONFIRMED ON SITE PRIOR TO CONSTRUCTION.
3. CONTRACTOR TO STAKE PROPOSED TREE LOCATION ON SITE, LAYOUT TO BE APPROVED BY LANDSCAPE ARCHITECT PRIOR TO INSTALLATION.
4. CONTRACTOR TO CONFIRM THE LOCATION OF ALL UTILITIES/SERVICES IN THE FIELD PRIOR TO CONSTRUCTION.
5. CONTRACTOR MUST FOLLOW THE REQUIREMENTS OF THE VARIOUS UTILITIES.
6. ALSO REFER TO SPECIFICATION.

TREE PLANTING NOTES

7. PIT TO BE DUG WITH BACK HOE NOT TREE SPADE.
8. CONTRACTOR TO ENSURE TREE SET PLUMB.
9. SECURE 'T'-BARS TO TREE @ APPROX. 2/3 TOTAL TRUNK HEIGHT ABOVE FINISHED GRADE. CONTRACTOR TO ENSURE 'T'-BARS DO NOT PENETRATE ROOTBALL.
10. TREE SHALL BE PRUNED IMMEDIATELY AFTER PLANTING TO REMOVE DEAD, BROKEN, DISEASED, DYING OR RUBBING BRANCHES. CO-DOMINANT STEMS LESS THAN 100mm (4") DIA. AT THE FORKS SHALL BE PRUNED OFF AND ONE MAIN STEM SHOULD REMAIN. TREE TOPPING OR HEADING IS NOT PERMITTED AT ANY TIME.
11. STAKES & TIES TO BE REMOVED BY CONTRACTOR AT END OF MAINTENANCE PERIOD AND UPON ACCEPTANCE BY L.A.
12. MULCH TO BE ENVIRO MULCH (NATURAL COLOUR). THE RECOMMENDED MULCH SHALL CONSIST OF CHIPS NOT LESS THAN 15mm NOT LARGER THAN 75mm IN SIZE AND NOT MORE THAN 20mm THICK.
13. LANDSCAPE ARCHITECT TO INSPECT TREE INSTALLATIONS TO CONFIRM PROPER DEPTH OF PLANTING.
14. ARBORTIE® by Deep Root Canada Corp.
    Suite 341 – 550 West Broadway, Vancouver, BC V5Z 0E9
    Tel: 604 687 0899, Toll Free: 800 561 3883
    Fax: 604 684 6744
    Website: http://www.deeproot.com/products/arbortie/applications
    Email: mjames@deeproot.com
15. ALSO REFER TO CITY OF WINNIPEG TREE PLANTING AND MAINTENANCE SPECIFICATION.

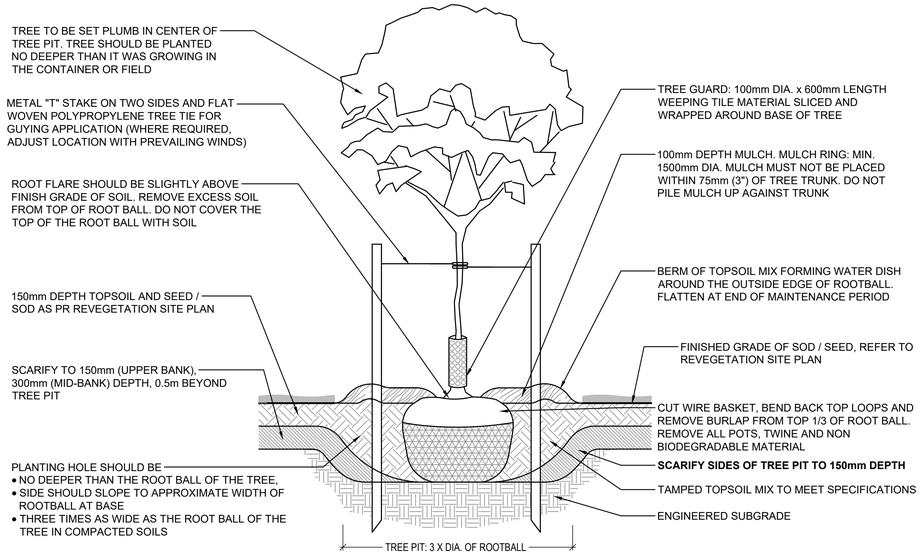

3 / L-10 TYPICAL DECIDUOUS TREE PLANTING SECTION

SCALE - 1 : 20

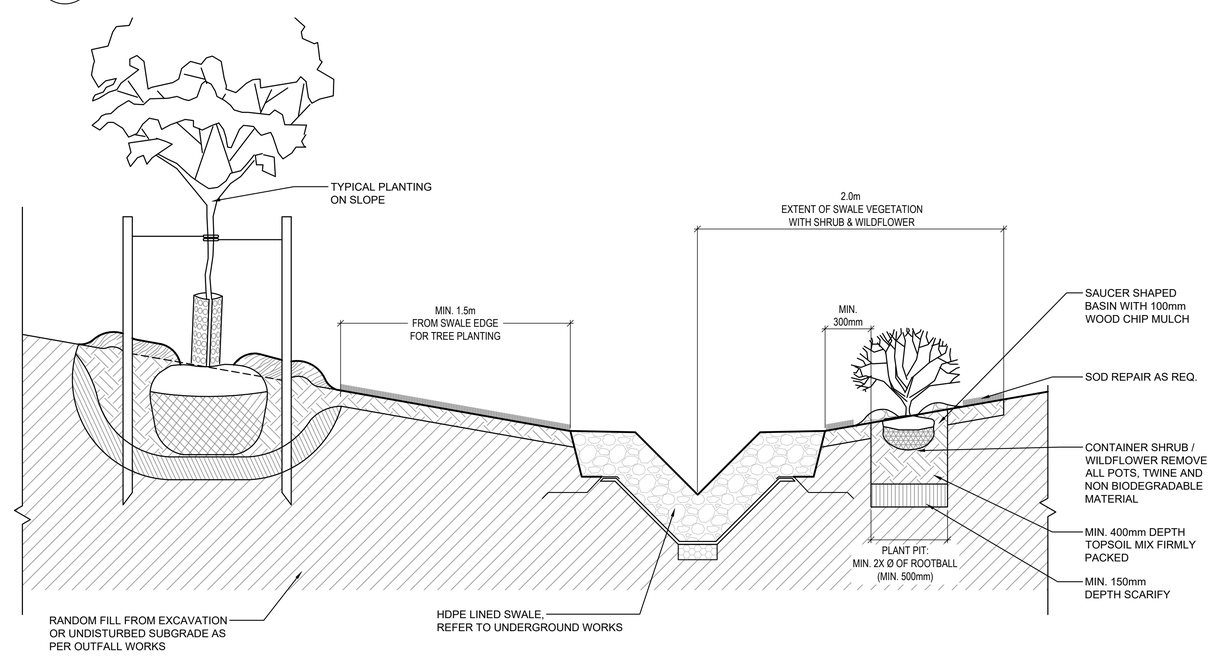

5 / L-10 VEGETATED SWALE PLANTING

SCALE - 1 : 20

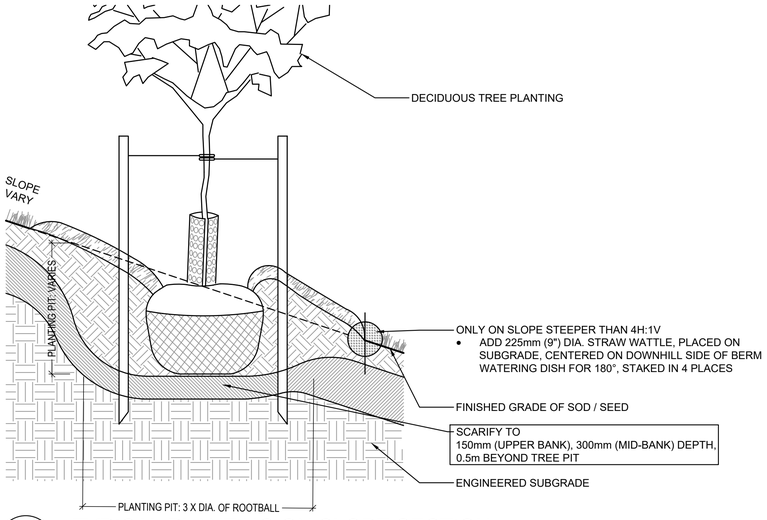

4 / L-10 TYPICAL PLANTING ON SLOPE SECTION

SCALE - 1 : 20

METRIC

WHOLE NUMBERS INDICATE MILLIMETRES
DECIMALIZED NUMBERS INDICATE METRES

WARNING

NOTIFY THE GAS COMPANY OF THE PROPOSED LOCATION OF EXCAVATION.

TAKE PRECAUTION TO AVOID DAMAGE TO GAS COMPANY INSTALLATIONS.

SEE PROVINCIAL REGULATION 210/72 FOR DETAILS.

PROPERTY LIMITS DELINEATION

DELINEATION OF PROPERTY LIMITS AS SHOWN ON THIS DWG DOES NOT REPRESENT A "LEGAL SURVEY". KGS GROUP MAKES NO REPRESENTATION OR WARRANTY AS TO THE ACCURACY OF PROPERTY LIMITS DELINEATED ON THIS DWG, NOR ON THE DIMENSIONAL ACCURACY OF DWG FEATURES RELATIVE TO THOSE PROPERTY LIMITS.

LOCATION APPROVED
UNDERGROUND STRUCTURES

SUPV. U/G STRUCTURES COMMITTEE — DATE

NOTE:
LOCATION OF UNDERGROUND STRUCTURES AS SHOWN ARE BASED ON THE BEST INFORMATION AVAILABLE BUT NO GUARANTEE IS GIVEN THAT ALL EXISTING UTILITIES ARE SHOWN OR THAT THE GIVEN LOCATIONS ARE EXACT. CONFIRMATION OF EXISTENCE AND EXACT LOCATION OF ALL SERVICES MUST BE OBTAINED FROM THE INDIVIDUAL UTILITIES BEFORE PROCEEDING WITH CONSTRUCTION.

B.M. KGS_BASE
ELEV. 249.213
COORDINATE SYSTEM: CGVD28

NO.	REVISIONS	DATE	BY
0	ISSUED FOR TENDER	20/10/05	BS

KGS GROUP — SCATLIFF + MILLER + MURRAY visionary urban design + landscapes

DESIGNED BY	BS / TJ / CO	CHECKED BY	BS
DRAWN BY	WF	APPROVED BY	BS
HOR. SCALE: VERTICAL:	AS SHOWN	RELEASED FOR CONSTRUCTION:	
DATE	2020/10/05	DATE	

PROFESSIONAL SEAL

CONSULTANT DRAWING NO. L–10

Winnipeg

THE CITY OF WINNIPEG
PUBLIC WORKS DEPARTMENT
ENGINEERING DIVISION

PROJECT TITLE
WELLINGTON CRESCENT RIVERBANK, PATH AND ROADWAY PROJECT

LANDSCAPING WORKS

LANDSCAPE DETAILS (SHEET 2 OF 4)

SHEET 64 OF 69

COMPUTER FILE NAME: WELLINGTON–CRESCENT–LANDSCAPE–WORKING.DWG

CITY DRAWING NUMBER: P–3535–57

C:\USERS\WFOK\SCATLIFF + MILLER + MURRAY\WARREN WYSZOMIRSKI – ONEDRIVE SERVER\PROJECTS\PROJECTS 2020\WELLINGTON CRESCENT\WORKING\CAD\WELLINGTON–CRESCENT–LANDSCAPE–WORKING.DWG
PLOT 1:1 (A–1)