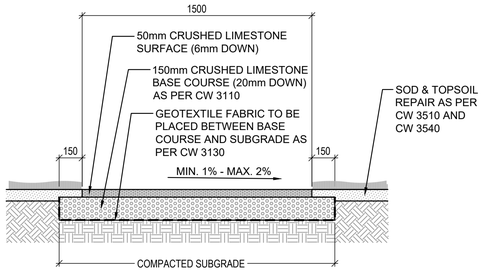

1 / L-11 TYPICAL RIVER ACCESS PATH / CRUSHED LIMESTONE PAVING DETAILS

SCALE - 1 : 50

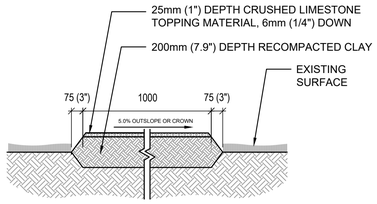

2 / L-11 TYPICAL RAISED TREAD WILDERNESS TRAIL DETAILS

SCALE - 1 : 20

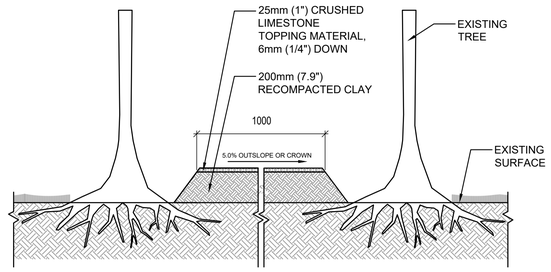

3 / L-11 TYPICAL RAISED TREAD WILDERNESS TRAIL FOR TREE ROOT PROTECTION DETAILS

SCALE - 1 : 20

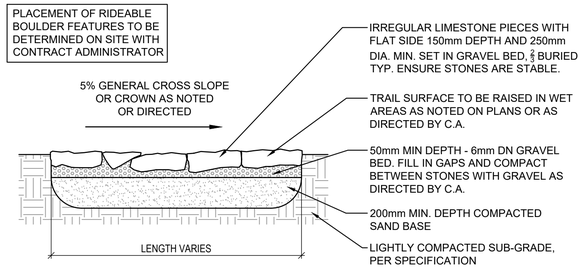

4A SECTION

SCALE - 1:20

4B REF. IMAGE

SCALE - NTS

4 / L-11 ROCK CLAD DIP

SCALE - AS SHOWN

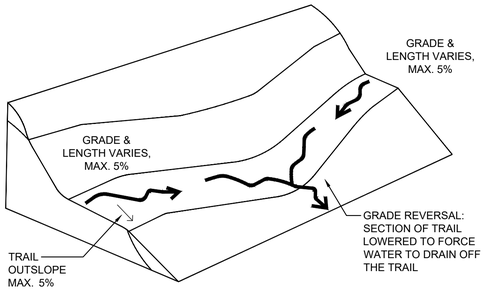

5A DIAGRAM OF GRADE REVERSALS

SCALE - NTS

5B REFERENCE IMAGE 1

SCALE - NTS

5C REFERENCE IMAGE 2

SCALE - NTS

5 / L-11 GRADE REVERSALS DETAILS

SCALE - AS SHOWN

GENERAL NOTES:

1. ALL CONSTRUCTION MATERIALS AND METHODS TO BE IN ACCORDANCE WITH "THE CITY OF WINNIPEG, STANDARD CONSTRUCTION SPECIFICATION AND STANDARD DETAILS" (LATEST REVISION).
2. FINAL LOCATION OF REST STOPS TO BE CONFIRMED ON SITE PRIOR TO CONSTRUCTION.
3. CONTRACTOR TO STAKE PROPOSED TREE LOCATION ON SITE, LAYOUT TO BE APPROVED BY LANDSCAPE ARCHITECT PRIOR TO INSTALLATION.
4. CONTRACTOR TO CONFIRM THE LOCATION OF ALL UTILITIES/SERVICES IN THE FIELD PRIOR TO CONSTRUCTION.
5. CONTRACTOR MUST FOLLOW THE REQUIREMENTS OF THE VARIOUS UTILITIES.
6. ALSO REFER TO WRITTEN SPECIFICATION.

METRIC

WHOLE NUMBERS INDICATE MILLIMETRES
DECIMALIZED NUMBERS INDICATE METRES

WARNING

NOTIFY THE GAS COMPANY OF THE PROPOSED LOCATION OF EXCAVATION.

TAKE PRECAUTION TO AVOID DAMAGE TO GAS COMPANY INSTALLATIONS.

SEE PROVINCIAL REGULATION 210/72 FOR DETAILS.

PROPERTY LIMITS DELINEATION

DELINEATION OF PROPERTY LIMITS AS SHOWN ON THIS DWG DOES NOT REPRESENT A "LEGAL SURVEY". KGS GROUP MAKES NO REPRESENTATION OR WARRANTY AS TO THE ACCURACY OF PROPERTY LIMITS DELINEATED ON THIS DWG, NOR ON THE DIMENSIONAL ACCURACY OF DWG FEATURES RELATIVE TO THOSE PROPERTY LIMITS.

LOCATION APPROVED
UNDERGROUND STRUCTURES

SUPV. U/G STRUCTURES COMMITTEE — DATE

NOTE:
LOCATION OF UNDERGROUND STRUCTURES AS SHOWN ARE BASED ON THE BEST INFORMATION AVAILABLE BUT NO GUARANTEE IS GIVEN THAT ALL EXISTING UTILITIES ARE SHOWN OR THAT THE GIVEN LOCATIONS ARE EXACT. CONFIRMATION OF EXISTENCE AND EXACT LOCATION OF ALL SERVICES MUST BE OBTAINED FROM THE INDIVIDUAL UTILITIES BEFORE PROCEEDING WITH CONSTRUCTION.

B.M. KGS_BASE
ELEV. 249.213
.

COORDINATE SYSTEM: CGVD28

NO.	REVISIONS	DATE	BY
0	ISSUED FOR TENDER	20/10/05	BS

KGS GROUP

SCATLIFF + MILLER + MURRAY
visionary urban design + landscapes

DESIGNED BY	BS / TJ / CO	CHECKED BY	BS
DRAWN BY	WF	APPROVED BY	BS
HOR. SCALE: VERTICAL:	AS SHOWN	RELEASED FOR CONSTRUCTION:	
DATE	2020/10/05	DATE	

PROFESSIONAL SEAL

CONSULTANT DRAWING NO.
L–11

Winnipeg

THE CITY OF WINNIPEG
PUBLIC WORKS DEPARTMENT
ENGINEERING DIVISION

PROJECT TITLE
WELLINGTON CRESCENT RIVERBANK, PATH AND ROADWAY PROJECT

LANDSCAPING WORKS

LANDSCAPE DETAILS (SHEET 3 OF 4)

SHEET 65 OF 69

COMPUTER FILE NAME
WELLINGTON–CRESCENT–LANDSCAPE–WORKING.DWG

CITY DRAWING NUMBER
P–3536–58

C:\USERS\WFOK\SCATLIFF + MILLER + MURRAY\WARREN WYSZOMIRSKI – ONEDRIVE SERVER\PROJECTS\PROJECTS 2020\WELLINGTON CRESCENT\WORKING\CAD\WELLINGTON–CRESCENT–LANDSCAPE–WORKING.DWG
PLOT 1:1 (A–1)