Winnipeg

THE CITY OF WINNIPEG

PUBLIC WORKS DEPARTMENT
ENGINEERING DIVISION

2019-2023 STAFFORD/TAYLOR/CORYDON

PAVEMENT RENEWALS

TENDER 2 - 2022-2023

TENDER NO. 252-2021

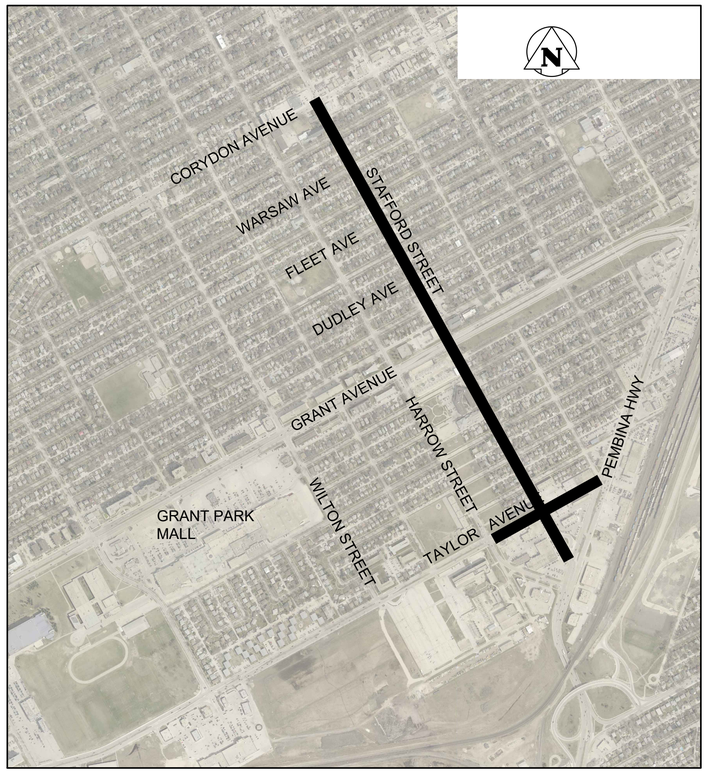

DRAWING LIST

DWG No.	DESCRIPTION				
P-3525-11	COVER PAGE DRAWING LIST AND SITE LOCATION MAP	SHEET	1	OF	53
	TAYLOR AVENUE				
P-3525-12	TAYLOR AVENUE - HARROW ST. TO PEMBINA HWY - HORIZONTAL GEOMETRY	SHEET	2	OF	53
P-3525-13	TAYLOR AVENUE - HARROW ST. TO STA 5+495 - ROADWORKS	SHEET	3	OF	53
P-3525-14	TAYLOR AVENUE - STA 5+495 TO STA 5+620 - ROADWORKS	SHEET	4	OF	53
P-3525-15	TAYLOR AVENUE - STA 5+620 TO PEMBINA HWY - ROADWORKS	SHEET	5	OF	53
P-3525-16	TAYLOR AVENUE - HARROW ST. TO PEMBINA HWY - CONCRETE PAVEMENT JOINTING	SHEET	6	OF	53
P-3525-17	TAYLOR AVENUE - UNDERGROUND INFRASTRUCTURE - HARROW ST. TO STA 5+600	SHEET	7	OF	53
P-3525-18	TAYLOR AVENUE - UNDERGROUND INFRASTRUCTURE - STA 5+600 TO PEMBINA HWY	SHEET	8	OF	53
P-3525-19	TAYLOR AVENUE - HARROW ST. TO PEMBINA HWY - 2023 CONSTRUCTION - STAGE 1	SHEET	9	OF	53
P-3525-20	TAYLOR AVENUE - HARROW ST. TO PEMBINA HWY - 2023 CONSTRUCTION - STAGE 2	SHEET	10	OF	53
	STAFFORD STREET				
P-3526-1	STAFFORD STREET - PEMBINA HWY TO GRANT AVENUE - HORIZONTAL GEOMETRY	SHEET	11	OF	53
P-3526-2	STAFFORD STREET - SCOTLAND AVENUE TO CORYDON AVENUE - HORIZONTAL GEOMETRY	SHEET	12	OF	53
P-3526-3	STAFFORD STREET - PEMBINA HWY TO STA 3+090 - ROADWORKS	SHEET	13	OF	53
P-3526-4	STAFFORD STREET - STA 3+090 TO STA 3+215 - ROADWORKS	SHEET	14	OF	53
P-3526-5	STAFFORD STREET - STA 3+215 TO STA 3+340 - ROADWORKS	SHEET	15	OF	53
P-3526-6	STAFFORD STREET - STA 3+340 TO STA 3+465 - ROADWORKS	SHEET	16	OF	53
P-3526-7	STAFFORD STREET - STA 3+465 TO STA 3+590 - ROADWORKS	SHEET	17	OF	53
P-3526-8	STAFFORD STREET - STA 3+590 TO STA 3+715 - ROADWORKS	SHEET	18	OF	53
P-3526-9	STAFFORD STREET - STA 3+715 TO STA 3+820 - ROADWORKS	SHEET	19	OF	53
P-3526-10	STAFFORD STREET - STA 3+820 TO STA 3+940 - ROADWORKS	SHEET	20	OF	53
P-3526-11	STAFFORD STREET - STA 3+940 TO STA 4+065 - ROADWORKS	SHEET	21	OF	53
P-3526-12	STAFFORD STREET - STA 4+065 TO STA 4+190 - ROADWORKS	SHEET	22	OF	53
P-3526-13	STAFFORD STREET - STA 4+190 TO STA 4+290 - ROADWORKS	SHEET	23	OF	53
P-3526-14	STAFFORD STREET - STA 4+290 TO STA 4+390 - ROADWORKS	SHEET	24	OF	53
P-3526-15	STAFFORD STREET - STA 4+390 TO STA 4+470 - ROADWORKS	SHEET	25	OF	53
P-3526-16	STAFFORD ST AT TAYLOR AVE AND STAFFORD ST AT GRANT AVE. - INTERSECTION DETAILS	SHEET	26	OF	53
P-3526-17	MISCELLANEOUS SECTIONS & DETAILS	SHEET	27	OF	53
P-3526-18	MISCELLANEOUS SECTIONS & DETAILS	SHEET	28	OF	53
P-3526-19	STAFFORD STREET - UNDERGROUND INFRASTRUCTURE - SEWER - PEMBINA HWY TO STA 3+275	SHEET	29	OF	53
P-3526-20	STAFFORD STREET - UNDERGROUND INFRASTRUCTURE - SEWER - STA 3+275 TO STA 3+625	SHEET	30	OF	53
P-3526-21	STAFFORD STREET - UNDERGROUND INFRASTRUCTURE - SEWER - STA 3+625 TO STA 3+925	SHEET	31	OF	53
P-3526-22	STAFFORD STREET - UNDERGROUND INFRASTRUCTURE - SEWER - STA 3+925 TO STA 4+325	SHEET	32	OF	53
P-3526-23	STAFFORD STREET - UNDERGROUND INFRASTRUCTURE - SEWER - STA 4+325 TO CORYDON AVE	SHEET	33	OF	53
P-3526-24	STAFFORD STREET - UNDERGROUND INFRASTRUCTURE - WM RENEWAL - EBBY ST AT STAFFORD ST	SHEET	34	OF	53
P-3526-25	STAFFORD STREET - UNDERGROUND INFRASTRUCTURE - WM RENEWAL - CARTER AVE TO STA 3+585	SHEET	35	OF	53
P-3526-26	STAFFORD STREET - UNDERGROUND INFRASTRUCTURE - WM RENEWAL - STA 3+585 TO STA 3+710	SHEET	36	OF	53
P-3526-27	STAFFORD STREET - UNDERGROUND INFRASTRUCTURE - WM RENEWAL - STA 3+710 TO STA 3+835	SHEET	37	OF	53
P-3526-28	STAFFORD STREET - UNDERGROUND INFRASTRUCTURE - WM RENEWAL - STA 3+835 TO GARWOOD AVE	SHEET	38	OF	53
S 796-2022-01	STAFFORD STREET - SB STAFFORD ST AT PEMBINA HWY - S_796 OVERHEAD SIGN LOCATION & DETAILS	SHEET	39	OF	53
S 796-2022-02	STAFFORD STREET - SB STAFFORD ST AT PEMBINA HWY - S_796 OVERHEAD SIGN LOCATION & DETAILS	SHEET	40	OF	53
S 796-2022-03	S 796 CRASH ATTENUATION DETAILS	SHEET	41	OF	53
P-3526-29	STAFFORD STREET - PEMBINA HWY TO CORYDON AVE - 2022 CONSTRUCTION - UNDERGROUND - STAGE 1A,1B,1C	SHEET	42	OF	53
P-3526-30	STAFFORD STREET - ROAD STAGING SECTIONS - 2022 CONSTRUCTION - STAGES 1,2,3,&4	SHEET	43	OF	53
P-3526-31	STAFFORD STREET - PEMBINA HWY TO CORYDON AVE - 2022 CONSTRUCTION - STAGE 2 & 3	SHEET	44	OF	53
P-3526-32	STAFFORD STREET - MISCELLANEOUS DETAIL - 2022 CONSTRUCTION - STAGE 2 & 3	SHEET	45	OF	53
P-3526-33	STAFFORD STREET - PEMBINA HWY TO CORYDON AVE - 2022 CONSTRUCTION - STAGE 4	SHEET	46	OF	53
P-3526-34	STAFFORD STREET - MISCELLANEOUS DETAILS - 2022 CONSTRUCTION - STAGE 4	SHEET	47	OF	53
P-3526-35	STAFFORD STREET - PEMBINA HWY TO GRANT AVE - 2023 CONSTRUCTION - UNDERGROUND STAGING	SHEET	48	OF	53
P-3526-36	STAFFORD STREET - PEMBINA HWY TO GRANT AVE - 2023 CONSTRUCTION - STAGE 2	SHEET	49	OF	53
P-3526-37	STAFFORD STREET - PEMBINA HWY TO GRANT AVE - 2023 CONSTRUCTION - STAGE 3	SHEET	50	OF	53
P-3526-38	STAFFORD STREET - MISCELLANEOUS DETAILS - 2023 CONSTRUCTION - STAGE 3	SHEET	51	OF	53
P-3526-39	STAFFORD STREET AND TAYLOR AVENUE INTERSECTION STAGING - 2023 CONSTRUCTION	SHEET	52	OF	53
P-3525-21	HARROW STREET WEST - BIKE FACILITY-HORIZONTAL GEOMETRY AND GRADING	SHEET	53	OF	53

RELEASED FOR CONSTRUCTION BY:

ANDREW CONDON, P.ENG. DATE

Stantec
500 - 311 Portage Avenue, Winnipeg MB
www.stantec.com

CONSULTANT DRAWING No.	SHEET	OF SHEET
G-003	1	53

U:\113708020\0300_drawing\0302_sheet_files\02_civil\Tender2\08020g-003-932-2.dwg
2021/12/22 4:45 PM By: Komlenovic, Vasko