


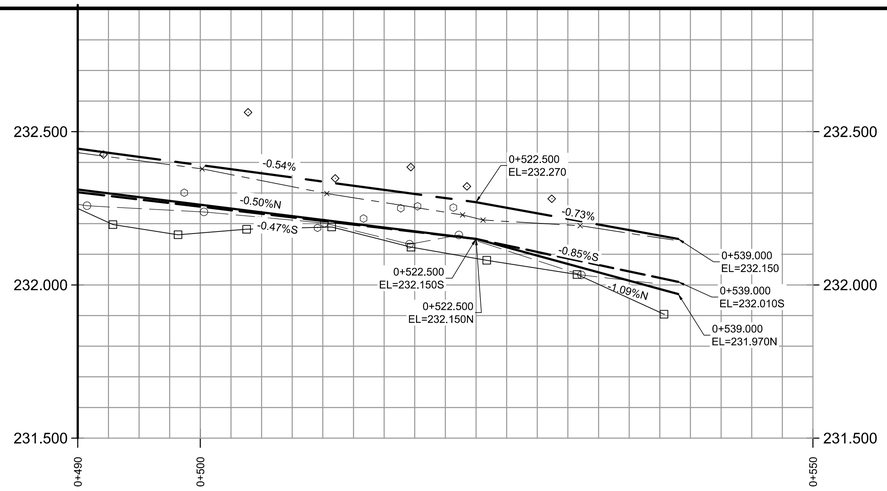


REFERENCE NOTES:

A. PAVEMENT DIMENSIONS ARE TO BACK OF CURB
B. BASELINE IS CENTRE LINE ROADWAY
C. PROPERTY LINES OBTAINED FROM CITY OF WINNIPEG L.B.I.S., AND NO SCALE FACTOR WAS APPLIED
D. REFER TO AECOM FIELD BOOK NO. 5102

CONSTRUCTION NOTES:

1. MILL EXISTING ASPHALT PAVEMENT AND PLACE NEW ASPHALT PAVEMENT OVERLAY TYPE IA (100mm AVG. THICKNESS)
2. REMOVE EXISTING CONCRETE PAVEMENT AND CONSTRUCT NEW 150mm REINFORCED CONCRETE PAVEMENT
3. RENEW EXISTING 100mm CONCRETE SIDEWALK
4. REMOVE EXISTING CONCRETE CURB AND GUTTER
5. CONSTRUCT NEW CONCRETE BARRIER CURB AND GUTTER (0.6m WIDE, 150mm REVEAL HT. SD-200)
6. CONSTRUCT NEW 40-80mm CONCRETE LIP CURB AND GUTTER (0.6m WIDE, SD-202B)
7. CONSTRUCT NEW CONCRETE MODIFIED CURB AND GUTTER (0.6m WIDE, 150mm REVEAL HT., SD-203B)
8. CONSTRUCT NEW CONCRETE RAMP CURB AND GUTTER (0.6m WIDE, 10-12mm REVEAL HT., SD-229E)
9. REMOVE EXISTING FRAME AND COVER AND PLACE NEW FRAME AND COVER (AP-006 / AP-007)
10. REMOVE EXISTING FRAME AND COVER AND PLACE NEW FRAME AND COVER (AP-011 / AP-012)
11. ADJUST EXISTING MANHOLE / CATCH BASIN TO GRADE
12. INSTALL NEW CAST IRON RISER RING
13. ADJUST EXISTING WATER VALVE TO GRADE
14. REGRADE EXISTING PATIO BLOCKS

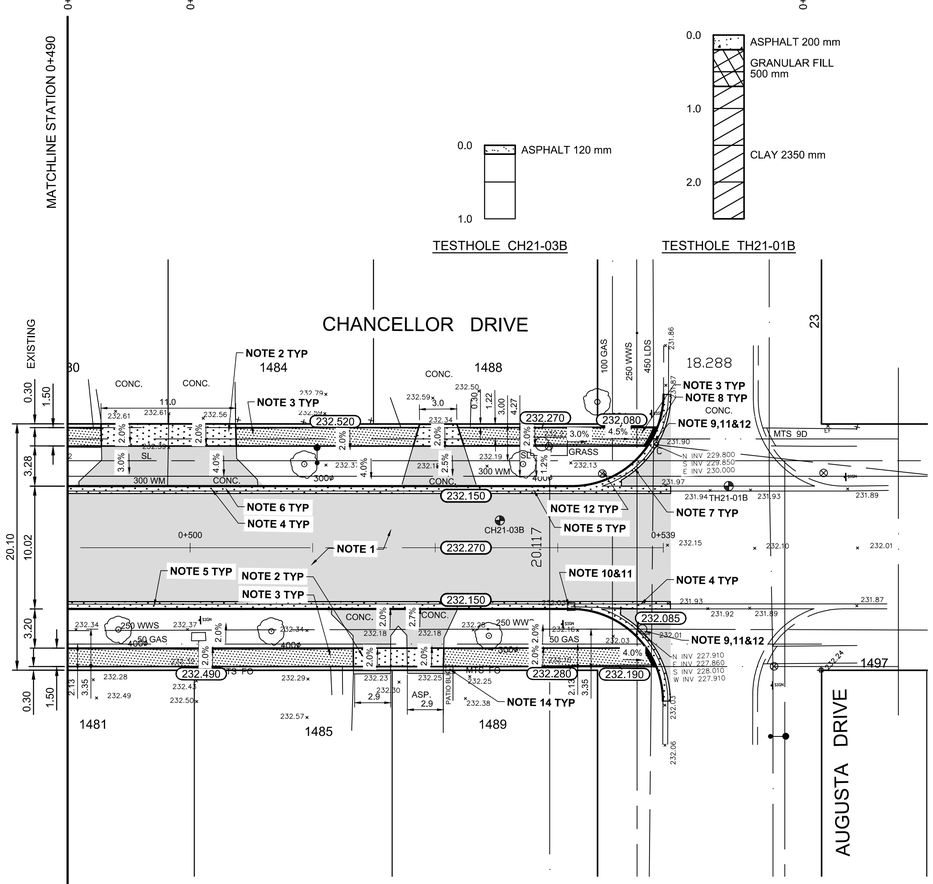ENGINEERS GEOSCIENTISTS MANITOBA
Certificate of Authorization
AECOM Canada Ltd.
No. 4671 Date: 2022-05-02

METRIC
WHOLE NUMBERS INDICATE MILLIMETRES
DECIMALIZED NUMBERS INDICATE METRES

| EXISTING | LEGEND - PLAN | PROPOSED | EXISTING | LEGEND - PLAN | PROPOSED | EXISTING | LEGEND - PROFILE | PROPOSED |
|---|---|---|---|---|---|---|---|---|
| 150 mm W.M. | WATERMAIN | 150 mm W.M. | | HYDRO | | | ℄ PROFILE | |
| | HYDRANT | | | M.T.S. | | | SOUTH GUTTER | |
| | VALVE | | | CONCRETE | | | NORTH GUTTER | |
| 300mm L.D.S. | LAND DRAINAGE SEWER | 300mm L.D.S. | | ASPHALT | | | S PROPERTY LINE | |
| 250mm W.W.S. | WASTEWATER SEWER | 250mm W.W.S. | | PROPERTY LINE | | | N PROPERTY LINE | |
| | MANHOLE | | | SURVEY BAR | | | | |
| | CATCH BASIN | | 235.750 | ELEVATION | 235.750 | | | |
| | CATCH PIT | | 500ø | TREE | | | | |
| | JUNCTIONS | | | SIDEWALK RAMP | | | | |
| | CULVERT | | | CONCRETE SIDEWALK | | | | |
| | GAS | | | FENCE | | | | |

LOCATION APPROVED
UNDERGROUND STRUCTURES

SUPV. U/G STRUCTURES COMMITTEE — DATE

NOTE:
LOCATION OF UNDERGROUND STRUCTURES AS SHOWN ARE BASED ON THE BEST INFORMATION AVAILABLE, BUT NO GUARANTEE IS GIVEN THAT ALL EXISTING UTILITIES ARE SHOWN OR THAT THE GIVEN LOCATIONS ARE EXACT. CONFIRMATION OF EXISTENCE AND EXACT LOCATION OF ALL SERVICES MUST BE OBTAINED FROM THE INDIVIDUAL UTILITIES BEFORE PROCEEDING WITH CONSTRUCTION.

B.M. ELEV. #28 - 84R638 - S.E. Cor. Chancellor Dr. & Greensboro Bay, Tblt. on top of 0.05m dia. x 2.4m iron pipe, 0.9m W. of E.L. of Greensboro Bay & on S.L. of Chancellor Dr. EL: 232.175

| NO. | REVISIONS | DATE | BY |
|---|---|---|---|
| 0 | ISSUED FOR TENDER | 05/03/22 | BC |
| A | ISSUED FOR REVIEW | 04/18/22 | BC |

AECOM

| | | | |
|---|---|---|---|
| DESIGNED BY | JT | CHECKED BY | BC |
| DRAWN BY | JT | APPROVED BY | TF |
| HOR. SCALE: | 1:250 | RELEASED FOR CONSTRUCTION BY: | |
| VERTICAL: | 1:10 | | |
| DATE | 02/11/22 | DATE | - |

ENGINEER'S SEAL
PROVINCE OF MANITOBA
T.J. FINDLAY
Member
23820
2022-05-02
REGISTERED PROFESSIONAL ENGINEER

CONSULTANT DRAWING NO.
CT-10

Winnipeg
THE CITY OF WINNIPEG
PUBLIC WORKS DEPARTMENT
ENGINEERING DIVISION

2022 RESIDENTIAL STREET
RENEWAL PROGRAM

CITY DRAWING NUMBER
SHEET 10 OF 33

CHANCELLOR DRIVE - QUINCY BAY TO AUGUSTA DRIVE
PAVEMENT REHABILITATION
STATION 0+490 TO AUGUSTA DRIVE