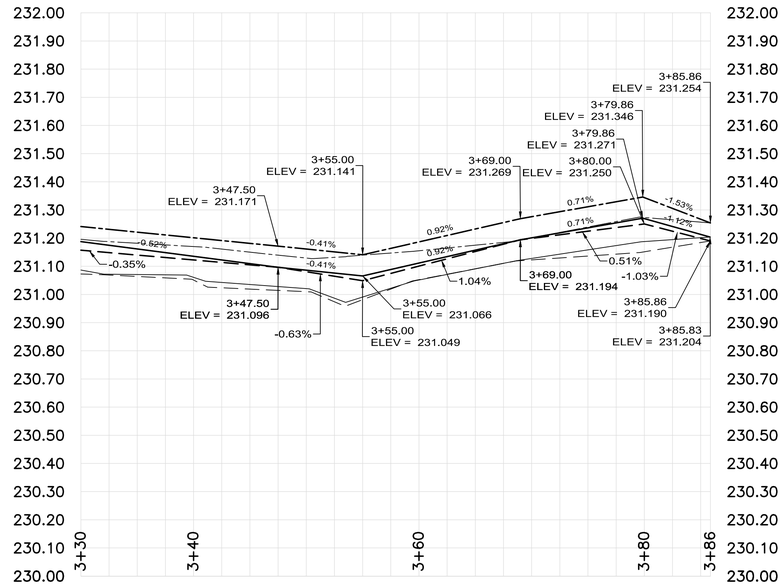

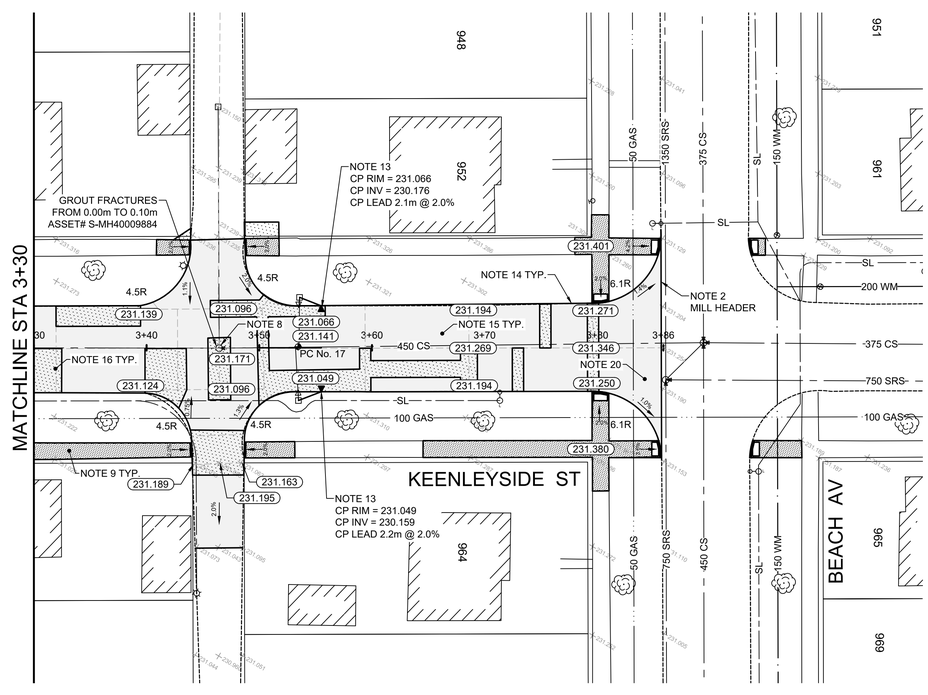

CONSTRUCTION NOTES

1. LIMIT OF RECONSTRUCTION
2. LIMIT OF REHABILITATION
3. REMOVE EXISTING PAVEMENT AND CONSTRUCT NEW 125mm ASPHALT PAVEMENT
4. REMOVE EXISTING CURB AND CONSTRUCT NEW BARRIER CURB FOR ASPHALT PAVEMENT (SD-200A, 405mm CURB HT.)
5. ABANDON EXISTING CATCH BASIN & DRAINAGE INLET AS PER CW 2130
6. INSTALL NEW 1800 CATCH BASIN WITH CURB & GUTTER INLET (SD-024) CONNECT TO EXISTING COMBINED SEWER WITH 250mm PVC PIPE AS PER CW 2130
7. INSTALL 6.0m SUBDRAINS (SD-245) CONNECT TO CATCH BASIN AND CAP ENDS AS PER CW 3120
8. INSTALL NEW FRAME AND SOLID COVER (AP-006, AP-007), AND ADJUST TO GRADE
9. REMOVE AND CONSTRUCT NEW 100mm CONCRETE SIDEWALK (SD-228A)
10. REMOVE AND CONSTRUCT NEW MONOLITHIC CURB AND 1.5m SIDEWALK (SD-228B)
11. REMOVE EXISTING PAVEMENT AND CONSTRUCT NEW 150mm REINFORCED CONCRETE PAVEMENT WITH NEW 40mm LIP CURB FOR ASPHALT PAVEMENT (SD-200A, SD-202B)
12. ADJUST EXISTING FRAME AND COVER
13. ABANDON EXISITING CURB INLET AND INSTALL NEW CATCH PIT WITH CURB & GUTTER INLET FRAME & COVER (SD-023), CONNECT TO EXISTING CATCH BASIN AS PER CW 2130
14. MILL EXISTING CURB AND CONSTRUCT NEW BARRIER CURB (SD-205) AND (SD-203A) WITH 100mm CURB HEIGHT REVEAL
15. CONSTRUCT NEW ASPHALT OVERLAY 80mm (TYP.) TYPE 1A
16. REMOVE EXISTING PAVEMENT AND CONSTRUCT NEW 150mm REINFORCED CONCRETE PAVEMENT
17. REMOVE EXISTING CATCH BASIN AND DRAINAGE INLET AS PER CW2130
18. CONNECT EXISTING CATCH BASIN LEAD TO NEW CATCH BASIN WITH 250mm PVC PIPE AS PER CW 2130
19. CONSTRUCT 150mm REINFORCED CONCRETE PAVEMENT WITH 50mm ASPHALT CAP
20. REMOVE EXISTING ASPHALT OVERLAY

GENERAL NOTES

A. PAVEMENT DIMENSIONS ARE TO BACK OF CURB
B. ALL CURB RADII UNDER 15.0m SHALL BE MODIFIED BARRIER CURB (SD-203B)
C. CURB REPLACEMENT AS DIRECTED BY CONTRACT ADMINISTRATOR
D. ADJUST ALL CURB STOPS AND WATER VALVES TO GRADE
E. PAVEMENT REPAIRS SHOWN ARE ONLY A REPRESENTATIVE SAMPLE OF THE TENDERED QUANTITIES

ALL WATER SERVICES WITHIN THE LIMITS OF THE RECONSTRUCTION SHALL BE INSULATED AS PER SD-018, AND SPECIFICATION E12. OF THE TENDER DOCUMENT

PLAN :

METRIC
WHOLE NUMBERS INDICATE MILLIMETERS
DECIMALIZED NUMBERS INDICATE METERS

PRELIMINARY
NOT TO BE USED FOR CONSTRUCTION

TENDER NO. 26-2022

	HYDRANT			LDS/WWS			CONCRETE	
	VALVE			WATERMAIN			CONCRETE SIDEWALK	
	CURB STOP			GAS			ASPHALT	
	MANHOLE			TRAFFIC SIGNALS				
	CATCH BASIN			HYDRO/STREET LIGHT		EXISTING	LEGEND - PLAN	PROPOSED
	CURB INLET			MTS/SHAW				
	HYDRO POLE			CURB RENEWAL			WEST GUTTER	
	LIGHT STANDARD			PROPERTY LINE			CENTER LINE	
	TRAFFIC SIGNAL POLE			RAMP CURB			EAST GUTTER	
	SURVEY BAR		231.000	ELEVATIONS	31.000		WEST SIDEWALK	
	GEODETIC BENCH MARK			TREE			EAST SIDEWALK	
EXISTING	LEGEND - PLAN	PROPOSED	EXISTING	LEGEND - PLAN	PROPOSED	EXISTING	LEGEND - PROFILE	PROPOSED

LOCATION APPROVED
UNDERGROUND STRUCTURES

SUPR, U/G STRUCTURES COMMITTEE — DATE

NOTE:
LOCATION OF UNDERGROUND STRUCTURES AS SHOWN ARE BASED ON THE BEST INFORMATION AVAILABLE, BUT NO GUARANTEE IS GIVEN THAT ALL EXISTING UTILITIES ARE SHOWN OR THAT THE GIVEN LOCATIONS ARE EXACT. CONFIRMATION OF EXISTENCE AND EXACT LOCATION OF ALL SERVICES MUST BE OBTAINED FROM THE INDIVIDUAL UTILITIES BEFORE PROCEEDING WITH CONSTRUCTION.

B.M. IB @ SE KEENLEYSIDE ST & TALBOT AV
ELEV. 231.249

NO.	REVISIONS	DATE	BY
2.	SUBMIT FOR TENDER	22/04/08	J.W.
1.	SUBMIT FOR PLAN APPROVAL	22/03/25	J.W.

ENGINEERING DIVISION
TECHNOLOGY SERVICES BRANCH
106 - 1155 PACIFIC AVE

DESIGNED BY	J.W.	CHECKED BY	G.K., R.W.
DRAWN BY	J.W.	APPROVED BY	
HOR. SCALE:	1 : 250		
VERTICAL:	1 : 10		
DATE	2022/04/08		

ENGINEER'S SEAL
PROVINCE OF MANITOBA
M. E. Warkentin
Member
31162
REGISTERED PROFESSIONAL ENGINEER
2022-04-08

Winnipeg

THE CITY OF WINNIPEG
PUBLIC WORKS DEPARTMENT

KEENLEYSIDE STREET
FROM TALBOT AVE TO BEACH AVE
CONCRETE REHABILITATION AND ASPHALT OVERLAY
FROM STA. 3+30 TO STA. 3+86

CITY DRAWING NUMBER
SE - 22 - 11
SHEET 11 OF 24

3