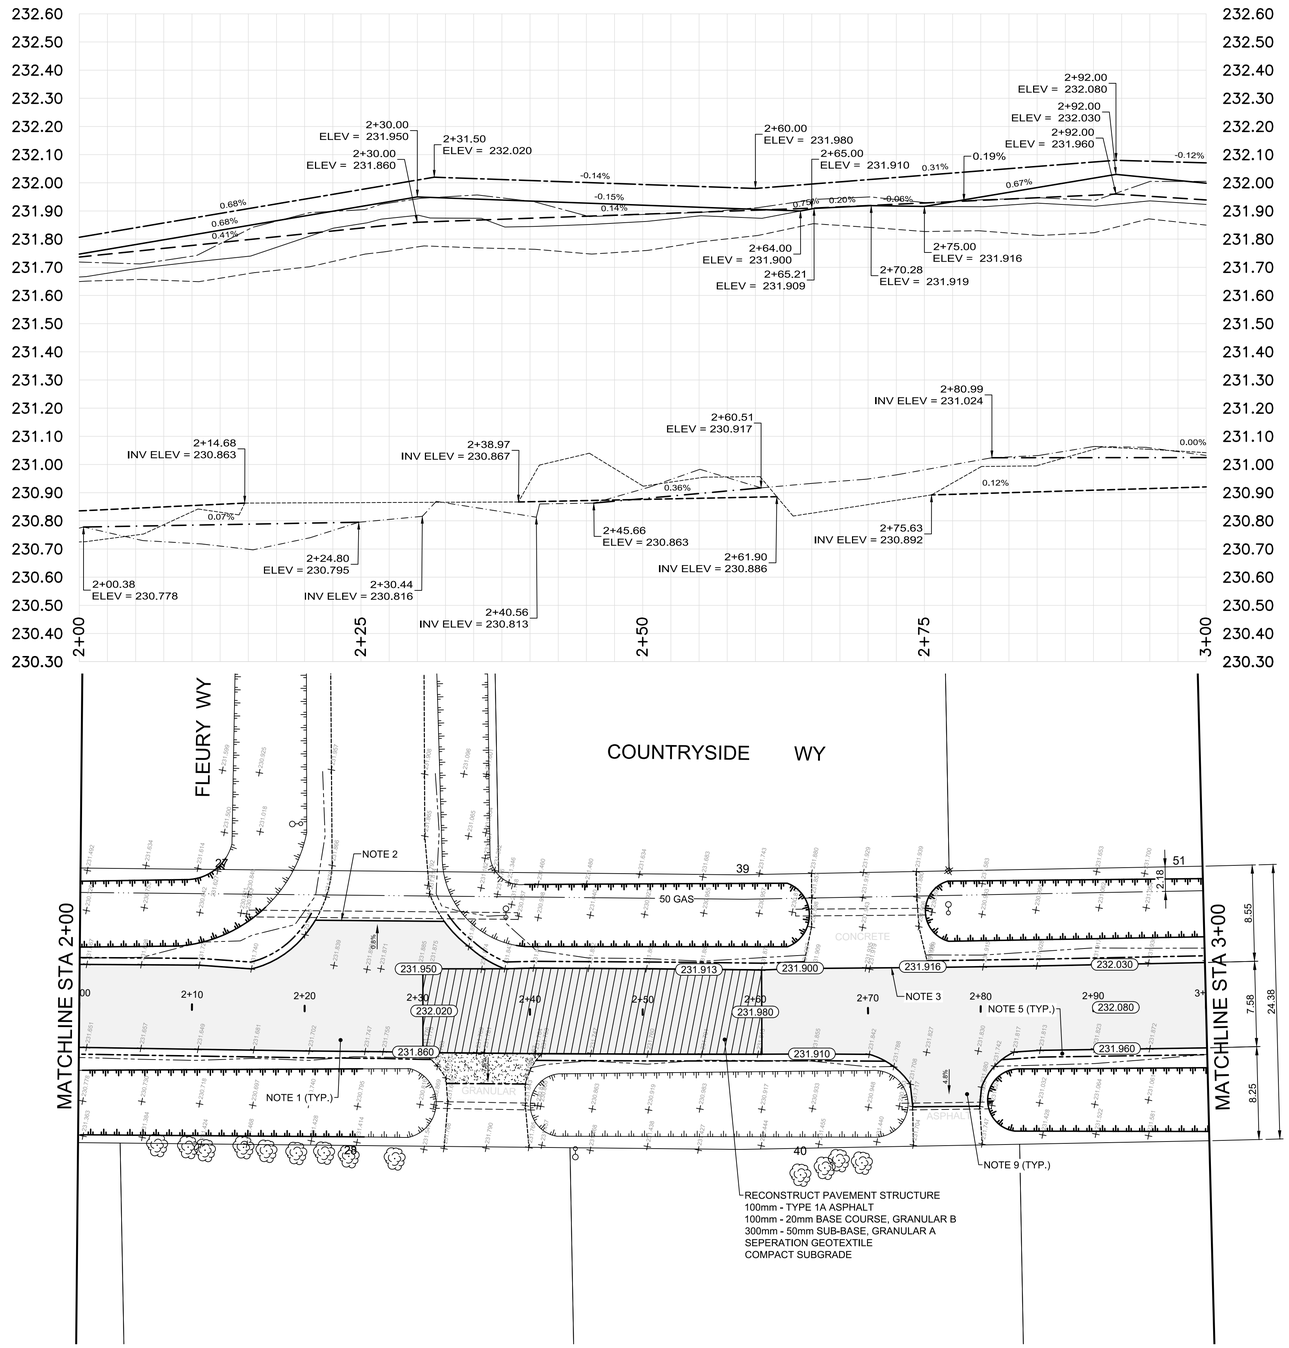

CONSTRUCTION NOTES

1. MILL 25-50mm OF EXISTING ASPHALT AND OVERLAY WITH 80mm ASPHALT TYPE 1A
2. LIMIT OF ASPHALT OVERLAY
3. MATCH EXISTING CONCRETE APPROACH
4. REGRADE EXISTING RECYCLED ASPHALT BASE
5. INSTALL AND COMPACT BASE COURSE ON EXISTING SHOULDER, 0.6m WIDTH
6. REGRADE APPROACH WITH COMPACTED BASE COURSE (GRANULAR B)
7. REMOVE EXISTING CULVERT AND REPLACE WITH NEW CULVERT
8. MILL ASPHALT HEADER
9. REGRADE EXISTING PAVING STONES

GENERAL NOTES

A. PAVEMENT DIMENSIONS ARE TO EDGE OF PAVEMENT
B. ALL CURB RADII UNDER 15.0m SHALL BE MODIFIED BARRIER (SD-203B)
C. CURB REPLACEMENT AS DIRECTED BY CONTRACT ADMINISTRATOR
D. ADJUST ALL CURB STOPS AND WATER VALVES TO GRADE
E. PAVEMENT REPAIRS SHOWN ARE ONLY A REPRESENTATIVE SAMPLE OF THE TENDERED QUANTITIES

PRELIMINARY
NOT TO BE USED FOR CONSTRUCTION

METRIC
WHOLE NUMBERS INDICATE MILLIMETERS
DECIMALIZED NUMBERS INDICATE METERS

TENDER NO. 26-2022

EXISTING	LEGEND - PLAN	PROPOSED	EXISTING	LEGEND - PLAN	PROPOSED	EXISTING	LEGEND - PROFILE	PROPOSED
	GUY WIRE ANCHOR			CULVERT			CONCRETE	
	VALVE			FLOW ARROW			BRICK	
	CURB STOP			GAS			ASPHALT	
	MANHOLE			EDGE OF PAVEMENT			FULL DEPTH	
	CATCH BASIN			HYDRO/STREET LIGHT			GRAVEL	
	CURB INLET			MTS/SHAW		EXISTING	LEGEND - PLAN	PROPOSED
	HYDRO POLE			GRAVEL SHOULDER			NORTH GUTTER	
	LIGHT STANDARD			PROPERTY LINE			CENTER LINE	
	TRAFFIC SIGNAL POLE			TOP OF DITCH			SOUTH GUTTER	
	SURVEY BAR		231.000	ELEVATIONS	31.000		NORTH DITCH	
	GEODETIC BENCH MARK			TREE			SOUTH DITCH	

LOCATION APPROVED
UNDERGROUND STRUCTURES

SUPR, U/G STRUCTURES COMMITTEE — DATE

NOTE:
LOCATION OF UNDERGROUND STRUCTURES AS SHOWN ARE BASED ON THE BEST INFORMATION AVAILABLE. BUT NO GUARANTEE IS GIVEN THAT ALL EXISTING UTILITIES ARE SHOWN OR THAT THE GIVEN LOCATIONS ARE EXACT. CONFIRMATION OF EXISTENCE AND EXACT LOCATION OF ALL SERVICES MUST BE OBTAINED FROM THE INDIVIDUAL UTILITIES BEFORE PROCEEDING WITH CONSTRUCTION.

B.M. I.B. @ 8.7m E OF SE CORNER 2095 MORRIS RD
ELEV. 231.623

NO.	REVISIONS	DATE	BY
2.	SUBMIT FOR TENDER	22/04/07	J.W.
1.	SUBMIT FOR PLAN APPROVAL	22/03/25	J.L.

ENGINEERING DIVISION
TECHNOLOGY SERVICES BRANCH
106 - 1155 PACIFIC AVE

DESIGNED BY	J.L.	CHECKED BY	G.K., R.W.
DRAWN BY	J.L.	APPROVED BY	
HOR. SCALE:	1 : 250		
VERTICAL:	1 : 10		
DATE	2022/04/08		

ENGINEER'S SEAL
PROVINCE OF MANITOBA
M. E. Wiebe
Member
31162
REGISTERED PROFESSIONAL ENGINEER
2022-04-08

Winnipeg

THE CITY OF WINNIPEG
PUBLIC WORKS DEPARTMENT

COUNTRYSIDE WAY
FROM NORRIS RD TO END OF STREET
ASPHALT OVERLAY AND ASSOCIATED WORKS
FROM STA. 2+00 TO STA. 3+00

CITY DRAWING NUMBER SE-22-02
SHEET 2 OF 24
2