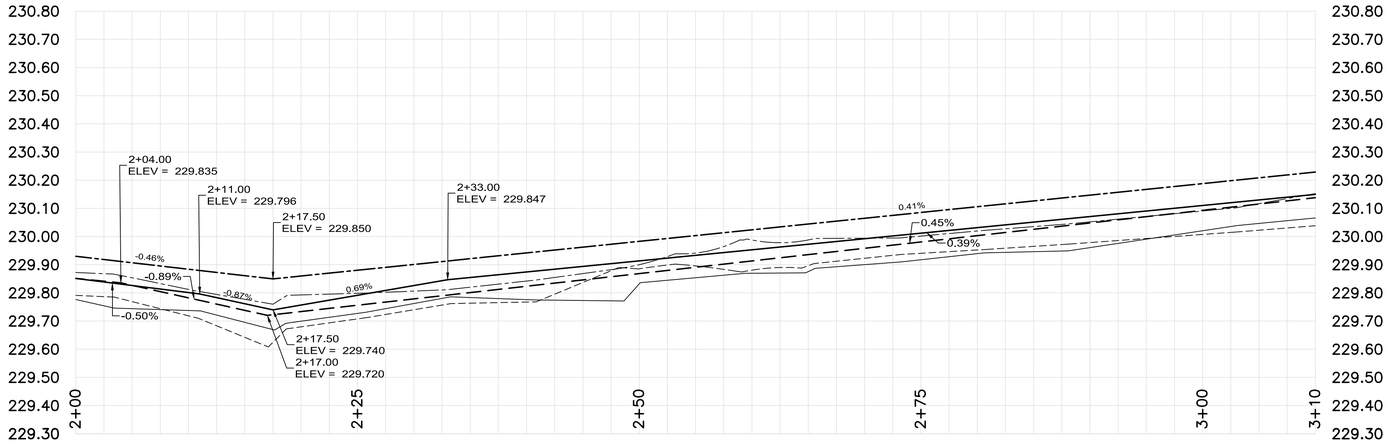

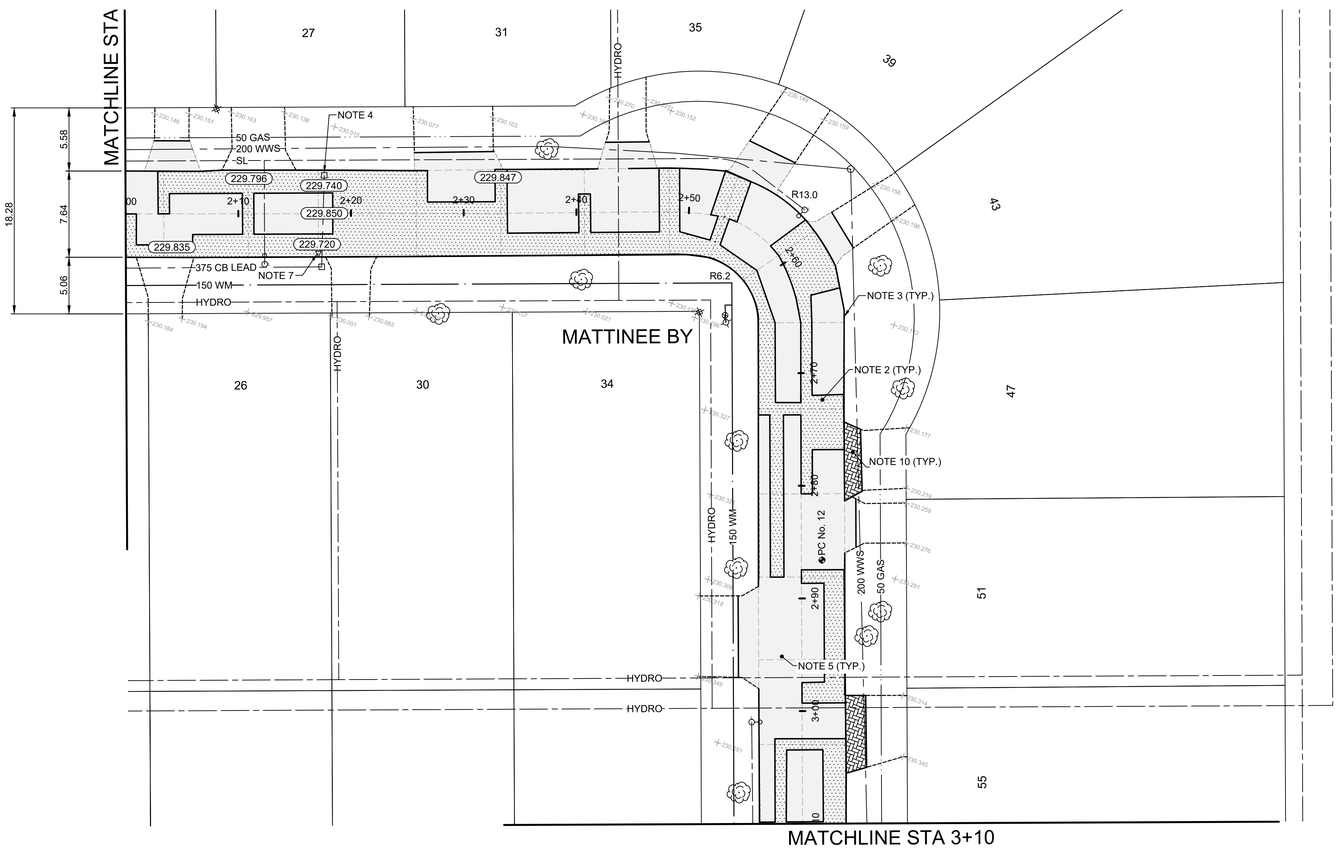

CONSTRUCTION NOTES

1. LIMIT OF REHABILITATION
2. REMOVE EXISTING PAVEMENT AND CONSTRUCT NEW 150mm REINFORCED CONCRETE PAVEMENT
3. MILL EXISTING LIP CURB AND CONSTRUCT NEW BARRIER CURB (SD-205) AND (SD-203A)
4. ADJUST EXISTING FRAME AND COVER
5. CONSTRUCT NEW ASPHALT OVERLAY 80mm (TYP.) TYPE 1A
6. REMOVE EXISTING AND CONSTRUCT NEW 100mm CONCRETE SIDEWALK (SD-228A)
7. INSTALL NEW BARRIER CURB AND INLET FRAME & COVER (SD-023)
8. CONSTRUCT NEW 40mm LIP CURB (SD-202B) THROUGH APPROACHES
9. REMOVE EXISTING AND INSTALL NEW CATCH PIT WITH CURB & GUTTER INLET FRAME & COVER (SD-023), CONNECT TO EXISTING CATCH BASIN AS PER CW2130
10. REGRADE EXISTING PAVING STONES

GENERAL NOTES

A. PAVEMENT DIMENSIONS ARE TO BACK OF CURB
B. ALL CURB RADII UNDER 15.0m SHALL BE MODIFIED BARRIER (SD-203B)
C. CURB REPLACEMENT AS DIRECTED BY CONTRACT ADMINISTRATOR
D. ADJUST ALL CURB STOPS AND WATER VALVES TO GRADE
E. PAVEMENT REPAIRS SHOWN ARE ONLY A REPRESENTATIVE SAMPLE OF THE TENDERED QUANTITIES

PRELIMINARY
NOT TO BE USED FOR CONSTRUCTION

METRIC
WHOLE NUMBERS INDICATE MILLIMETERS
DECIMALIZED NUMBERS INDICATE METERS

TENDER NO. 26-2022

EXISTING	LEGEND - PLAN	PROPOSED	EXISTING	LEGEND - PLAN	PROPOSED	EXISTING	LEGEND - PROFILE	PROPOSED
	HYDRANT			LDS/WWS			CONCRETE	
	VALVE			WATERMAIN			CONCRETE SIDEWALK	
	CURB STOP			GAS			ASPHALT	
	MANHOLE			TRAFFIC SIGNALS			BRICK	
	CATCH BASIN			HYDRO/STREET LIGHT				
	CURB INLET			MTS/SHAW				
	HYDRO POLE			CURB RENEWAL		EXISTING	LEGEND - PLAN	PROPOSED
	LIGHT STANDARD			PROPERTY LINE				
	TRAFFIC SIGNAL POLE			RAMP CURB			OUTSIDE GUTTER	
	SURVEY BAR		231.000	ELEVATIONS	31.000		CENTER LINE	
	GEODETIC BENCH MARK			TREE			INSIDE GUTTER	

LOCATION APPROVED
UNDERGROUND STRUCTURES

SUPR, U/G STRUCTURES COMMITTEE — DATE

NOTE:
LOCATION OF UNDERGROUND STRUCTURES AS SHOWN ARE BASED ON THE BEST INFORMATION AVAILABLE. BUT NO GUARANTEE IS GIVEN THAT ALL EXISTING UTILITIES ARE SHOWN OR THAT THE GIVEN LOCATIONS ARE EXACT. CONFIRMATION OF EXISTENCE AND EXACT LOCATION OF ALL SERVICES MUST BE OBTAINED FROM THE INDIVIDUAL UTILITIES BEFORE PROCEEDING WITH CONSTRUCTION.

B.M. IB @ NW CORNER OF 34 MATTINEE BAY
ELEV. 230.059

NO.	REVISIONS	DATE	BY
2.	SUBMIT FOR TENDER	22/04/07	G.K.
1.	SUBMIT FOR PLAN APPROVAL	22/02/23	J.W.

ENGINEERING DIVISION
TECHNOLOGY SERVICES BRANCH
106 - 1155 PACIFIC AVE

DESIGNED BY	J.W.	CHECKED BY	G.K., R.W.
DRAWN BY	J.W.	APPROVED BY	
HOR. SCALE:	1 : 250		
VERTICAL:	1 : 10		
DATE	2022/04/07		

ENGINEER'S SEAL
PROVINCE OF MANITOBA
M. E. DAVIDSON
Member
31162
REGISTERED PROFESSIONAL ENGINEER
2022-04-08

Winnipeg

THE CITY OF WINNIPEG
PUBLIC WORKS DEPARTMENT

MATTINEE BAY
FROM DONWOOD DR. TO DONWOOD DR.
CONCRETE REHABILITATION AND ASPHALT OVERLAY
FROM STA. 2+00 TO STA. 3+10

CITY DRAWING NUMBER SE-22-13
SHEET 13 OF 24

2