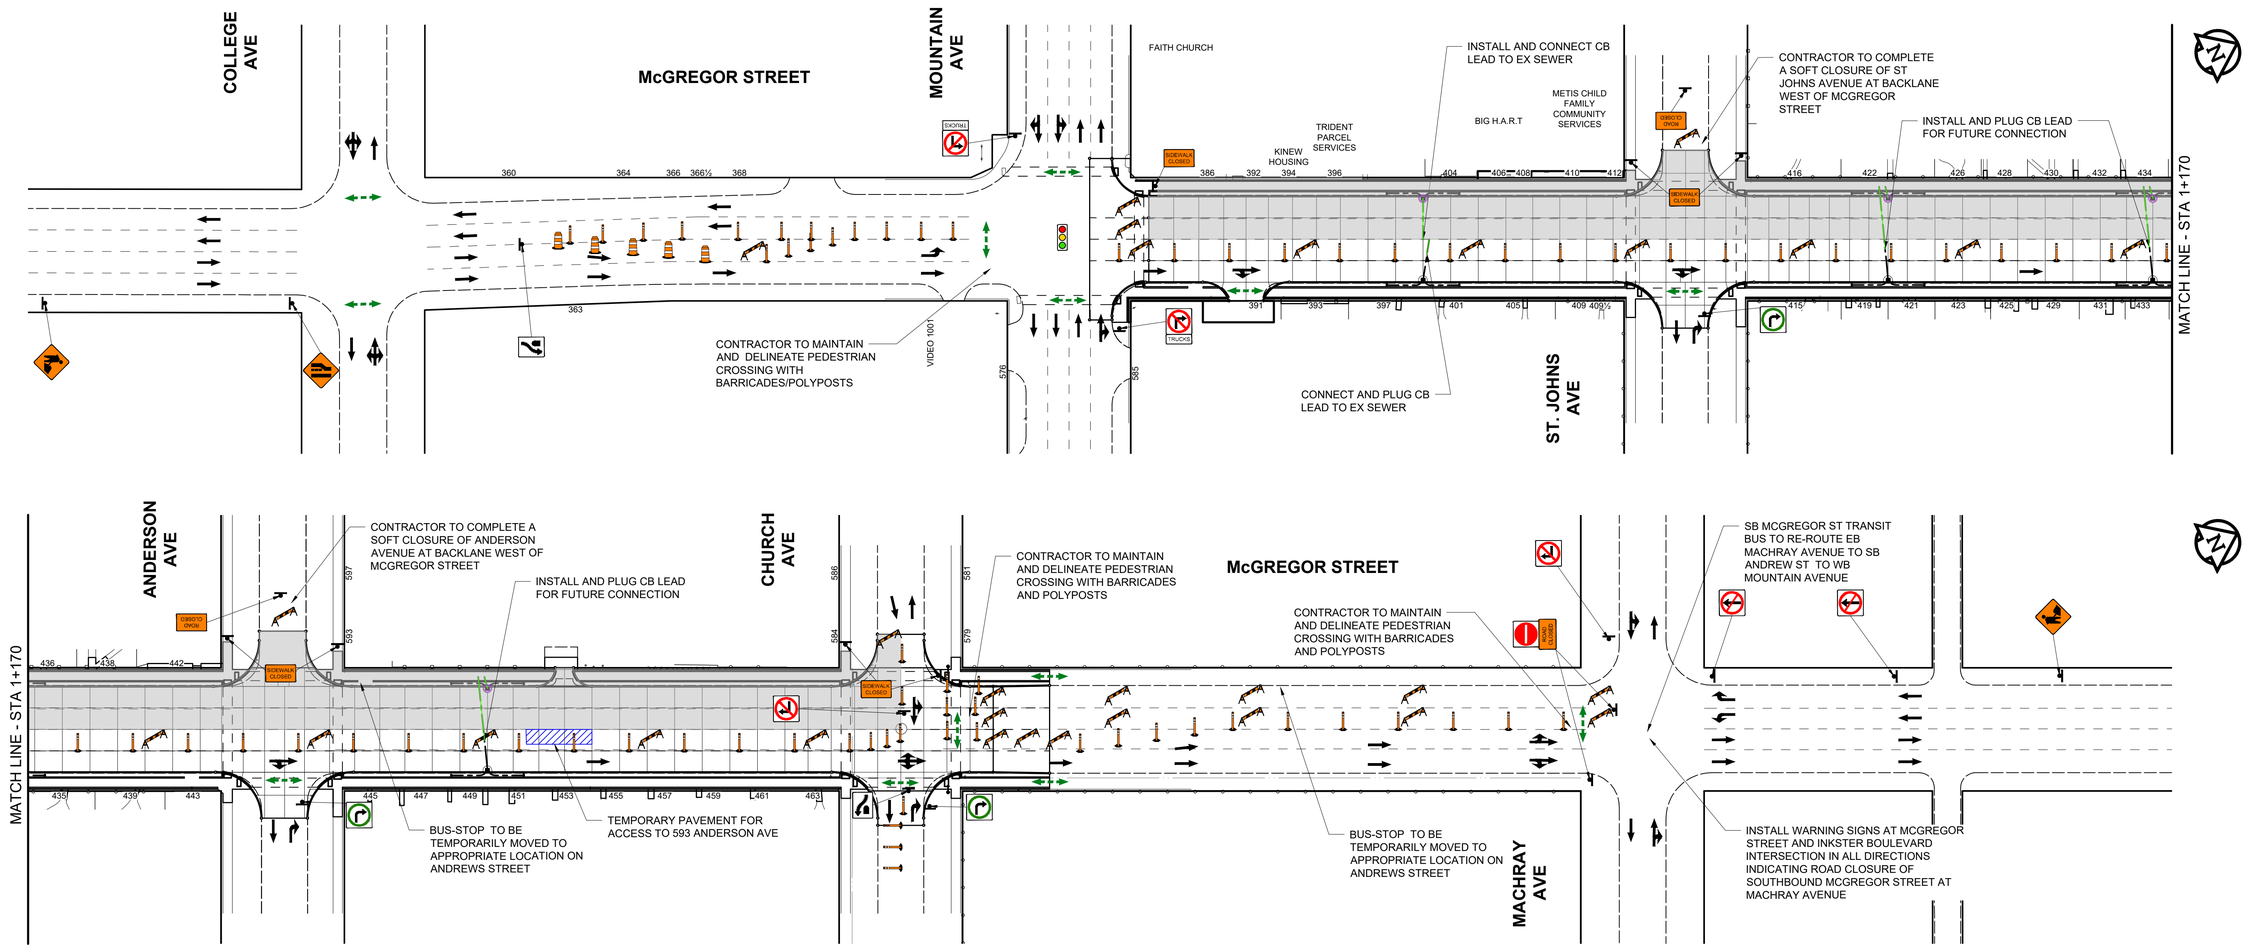

ISSUED FOR TENDER

CITY OF WINNIPEG
McGREGOR STREET RECONSTRUCTION
MOUNTAIN AVE TO CHURCH AVE

TRAFFIC SIGNAGE & STAGING

STAGE 1A
FIGURE ST-02

MORRISON HERSHFIELD

SCALE: 1:500
0 5 10 20 30m

A1 SIZE 594mm x 841mm

X:\Proj\2021\210258300-2021-2023 McGregor Mountain Renewal\09. CAD\07 Sheets\McGregor\STAGIN\G\210258S-McGregor S-Staging and Traffic Signs.dwg Last Saved: 1/5/2023 11:37 AM by KBerard Plotted: 1/5/2023 11:39 AM by Kevin Berard