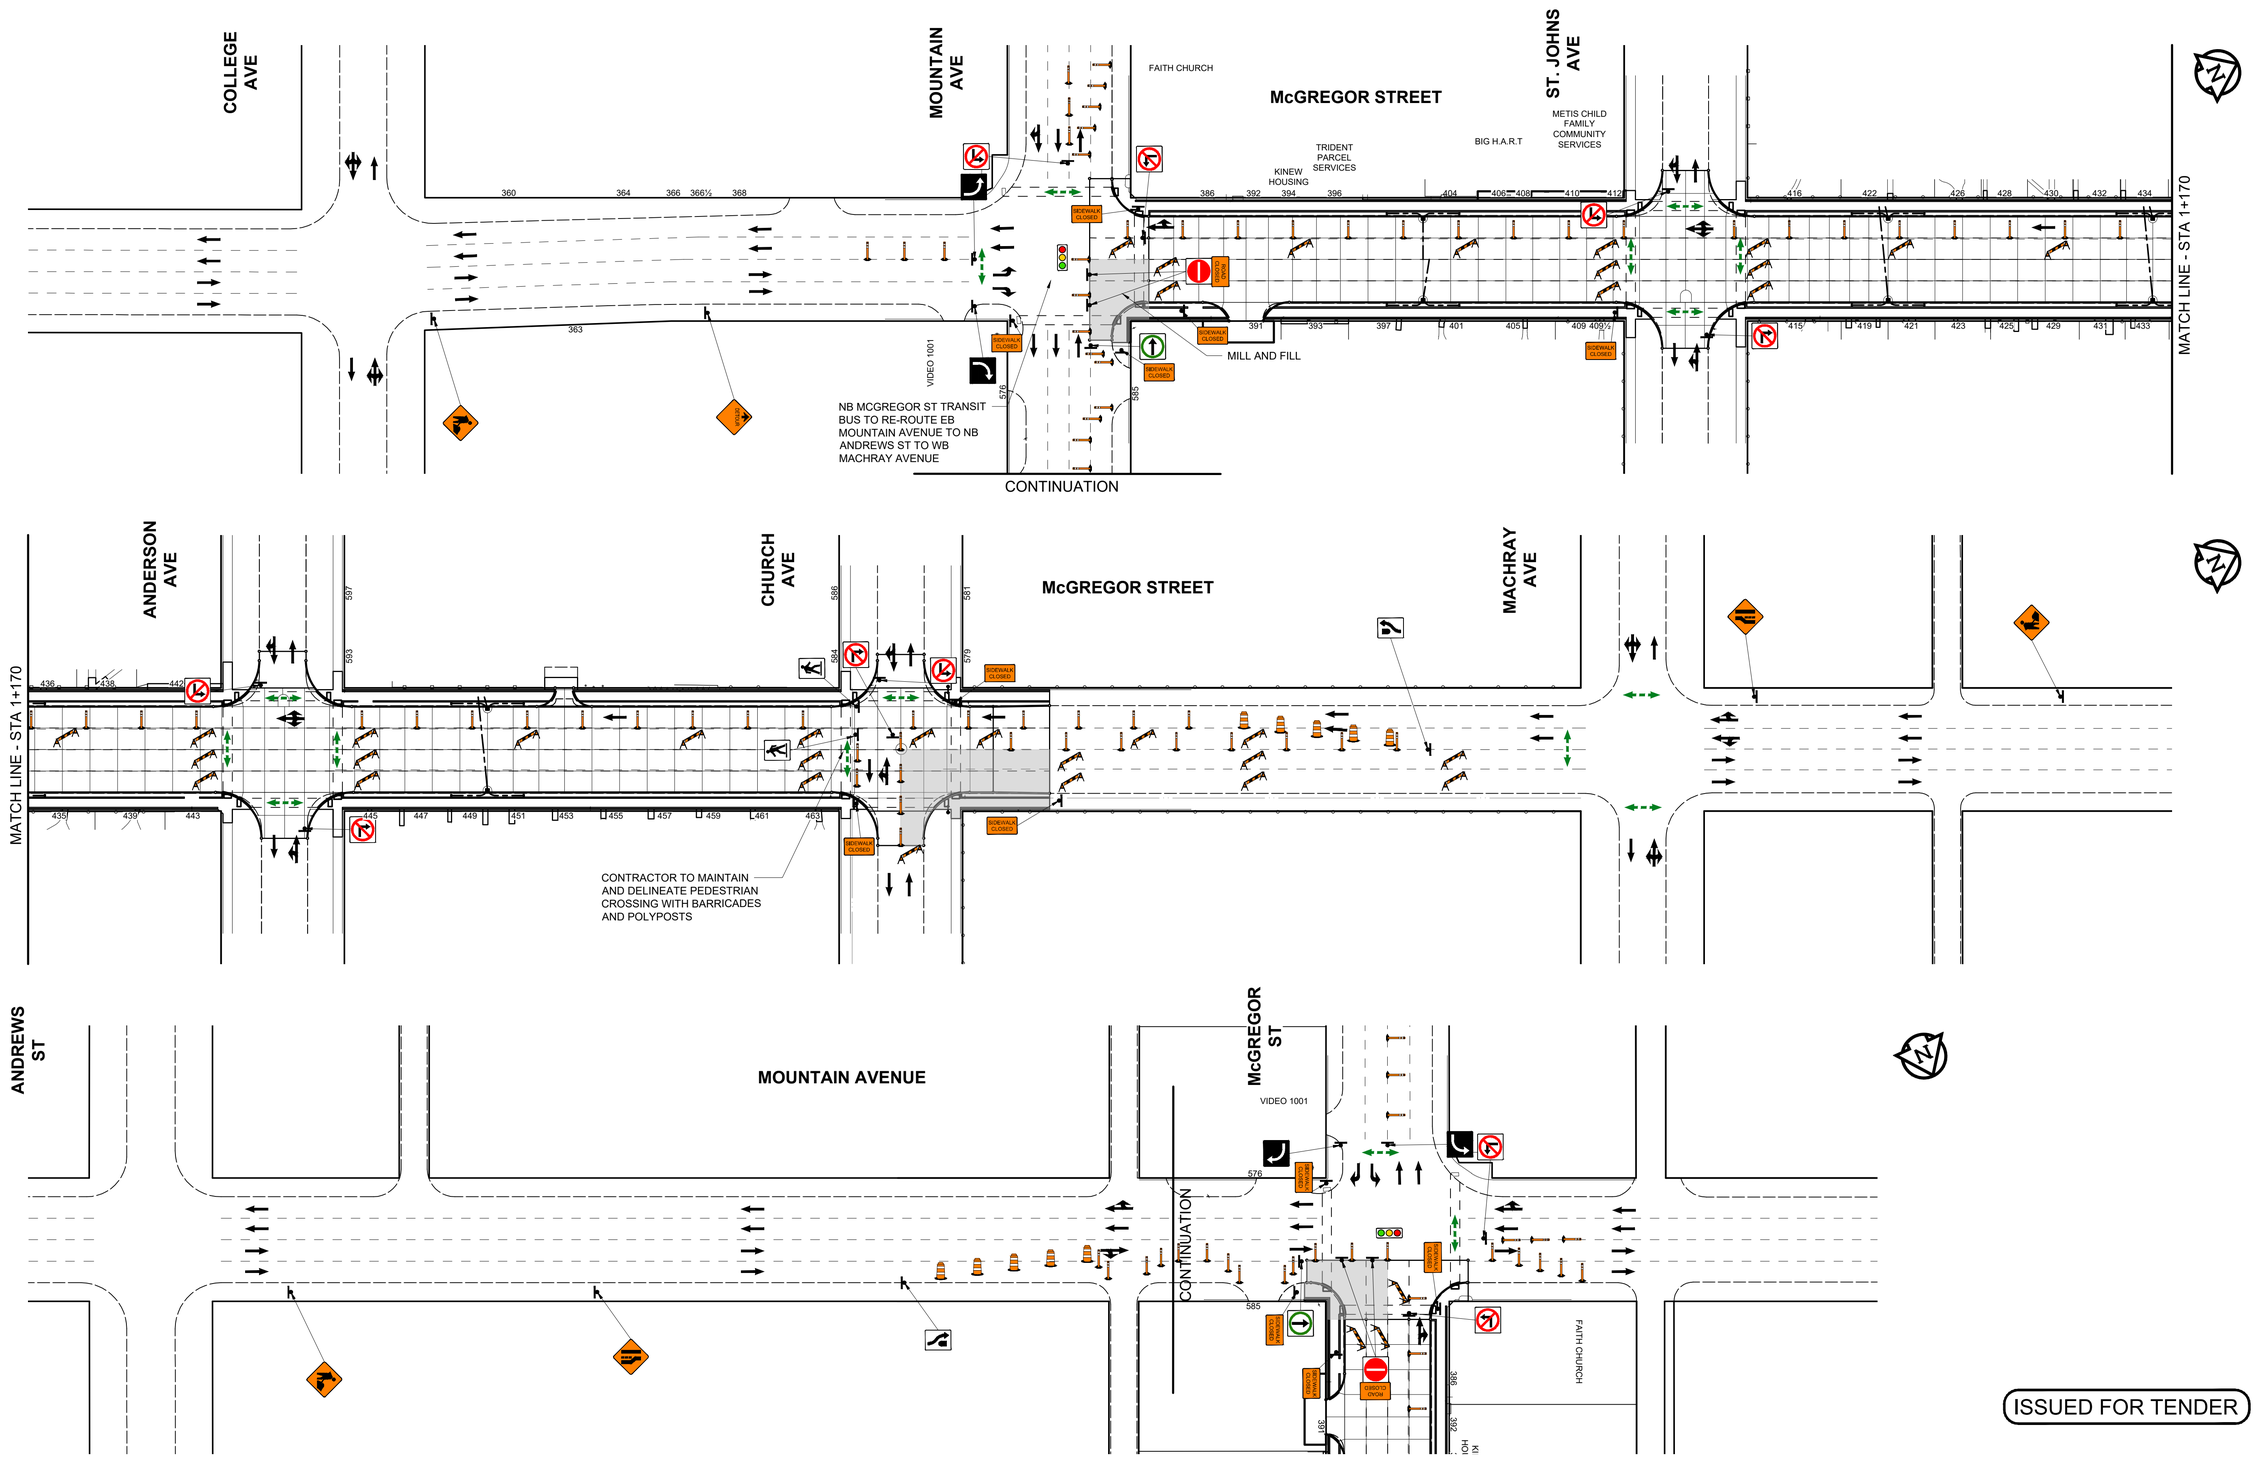


ISSUED FOR TENDER

# CITY OF WINNIPEG
## McGREGOR STREET RECONSTRUCTION
## MOUNTAIN AVE TO CHURCH AVE

### TRAFFIC SIGNAGE & STAGING

### STAGE 4A
### FIGURE ST-05

MORRISON HERSHFIELD

SCALE: 1:500
0 5 10 20 30m

A1 SIZE 594mm x 841mm

X:\Proj\2021\210258300-2021-2023 McGregor Mountain Renewal\09. CAD\07 Sheets\McGregor\STAGING\210258S-McGregor S-Staging and Traffic Signs.dwg Last Saved: 1/5/2023 11:37 AM by KBerard Plotted: 1/5/2023 11:40 AM by Kevin Berard