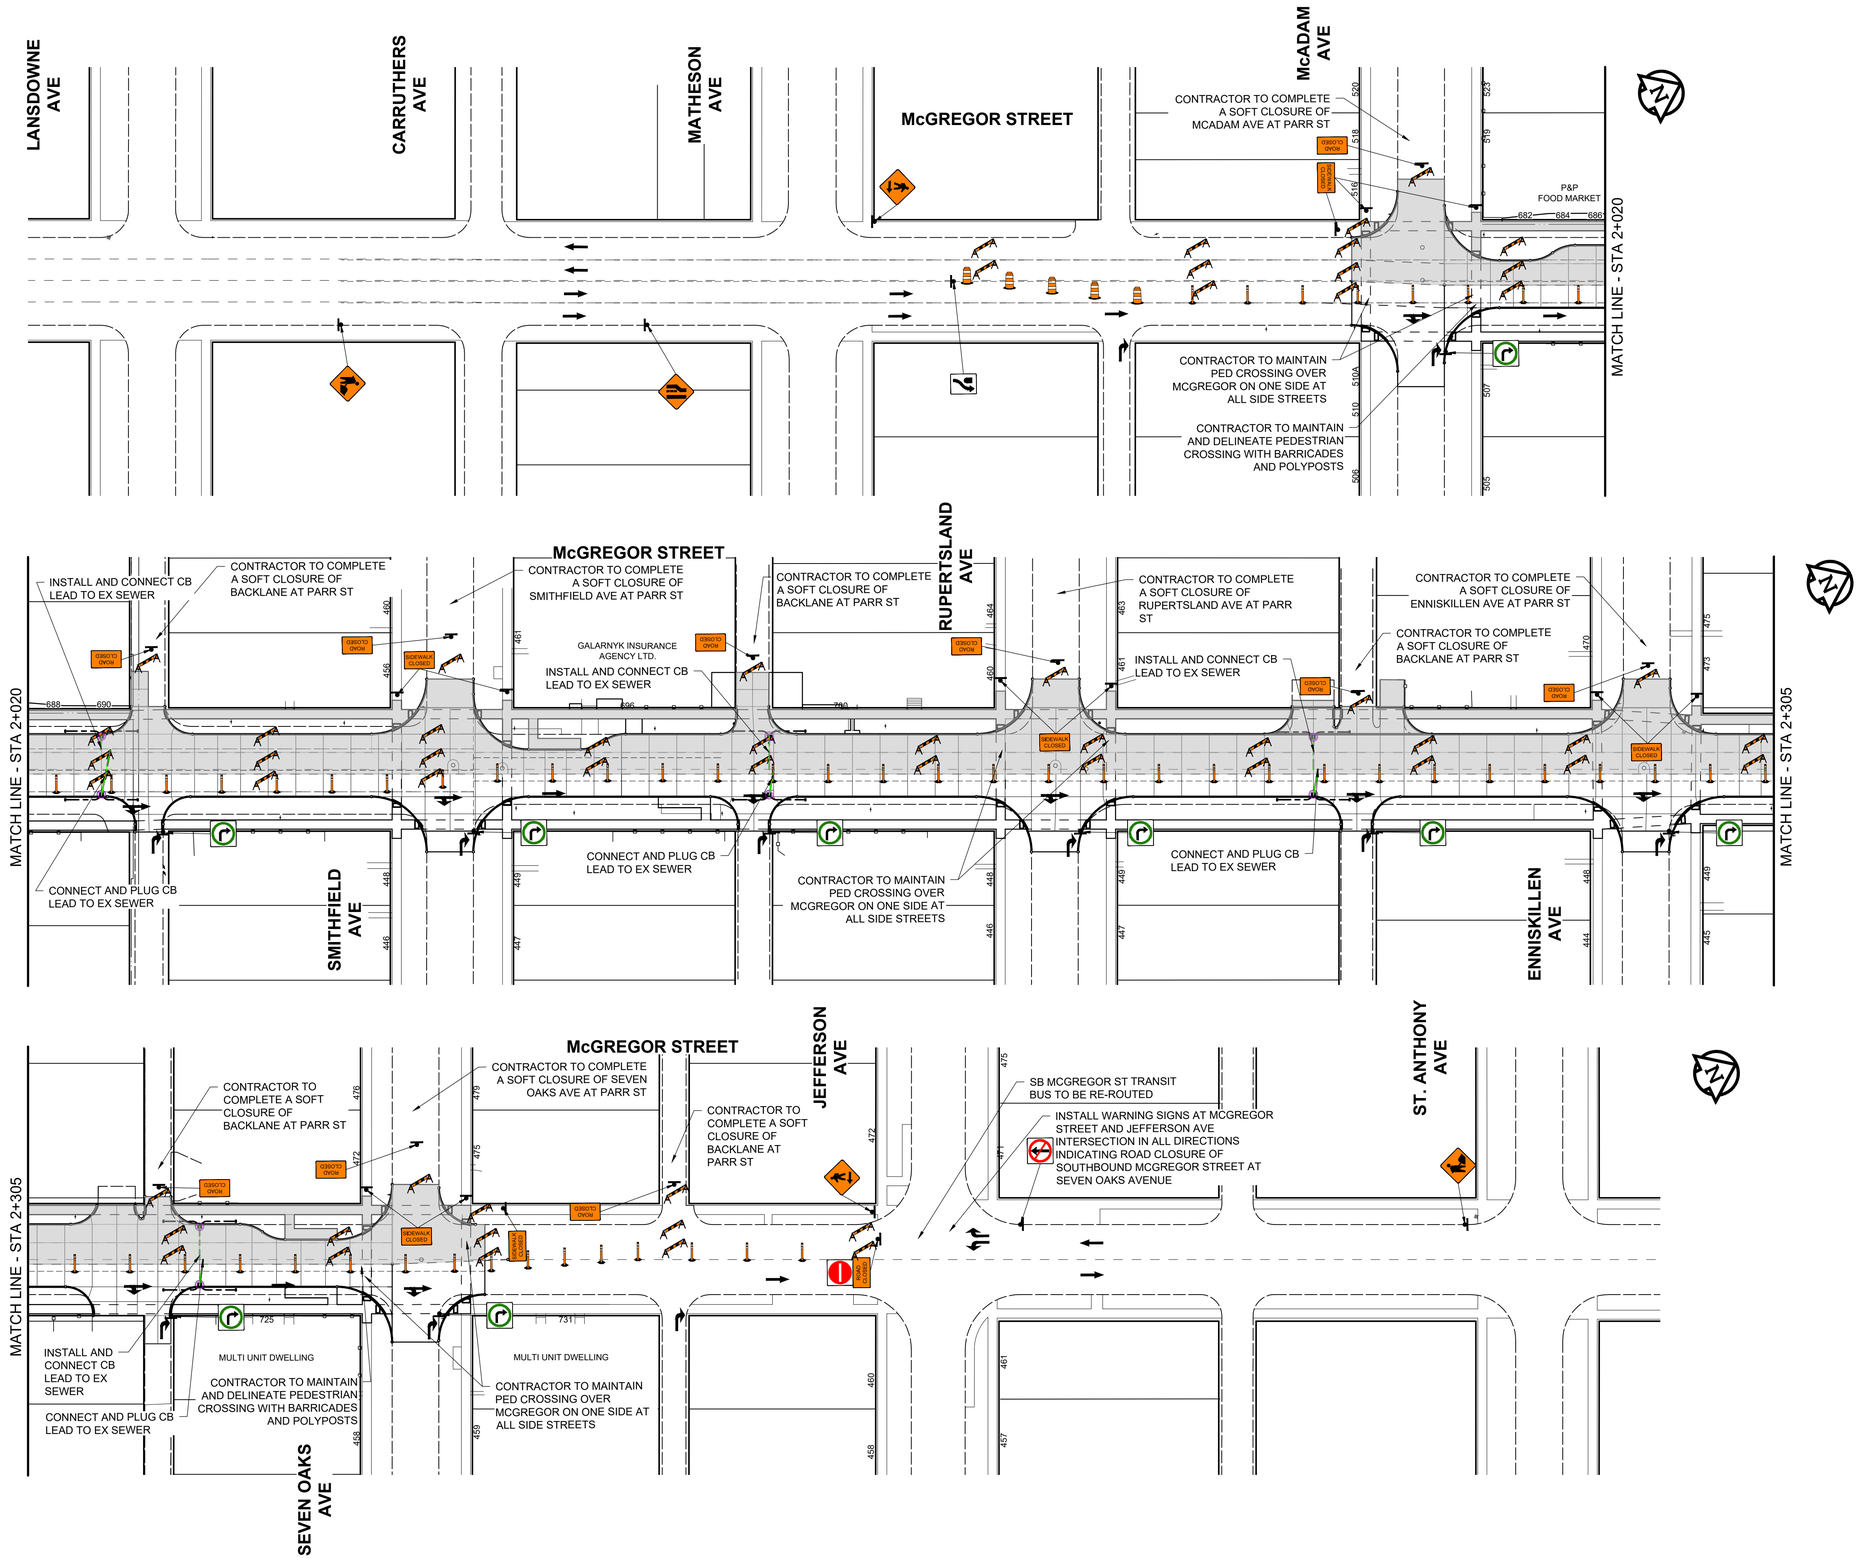

ISSUED FOR TENDER

CITY OF WINNIPEG
McGREGOR STREET RECONSTRUCTION
McADAM ST TO SEVEN OAKS ST

TRAFFIC SIGNAGE & STAGING

STAGE 1B
FIGURE ST-06

MORRISON HERSHFIELD

SCALE: 1:500

0 5 10 20 30m

A1 SIZE 594mm x 841mm

X:\Proj\2021\210258\30-2021-2023 McGregor Mountain Renewal\06 CAD\07 Sheets\McGregor\STAGING\210258-McGregor N-Staging and Traffic Signs.dwg Last Saved: 1/5/2023 11:35 AM by KBerard Plotted: 1/6/2023 2:48 PM by Dave Lane