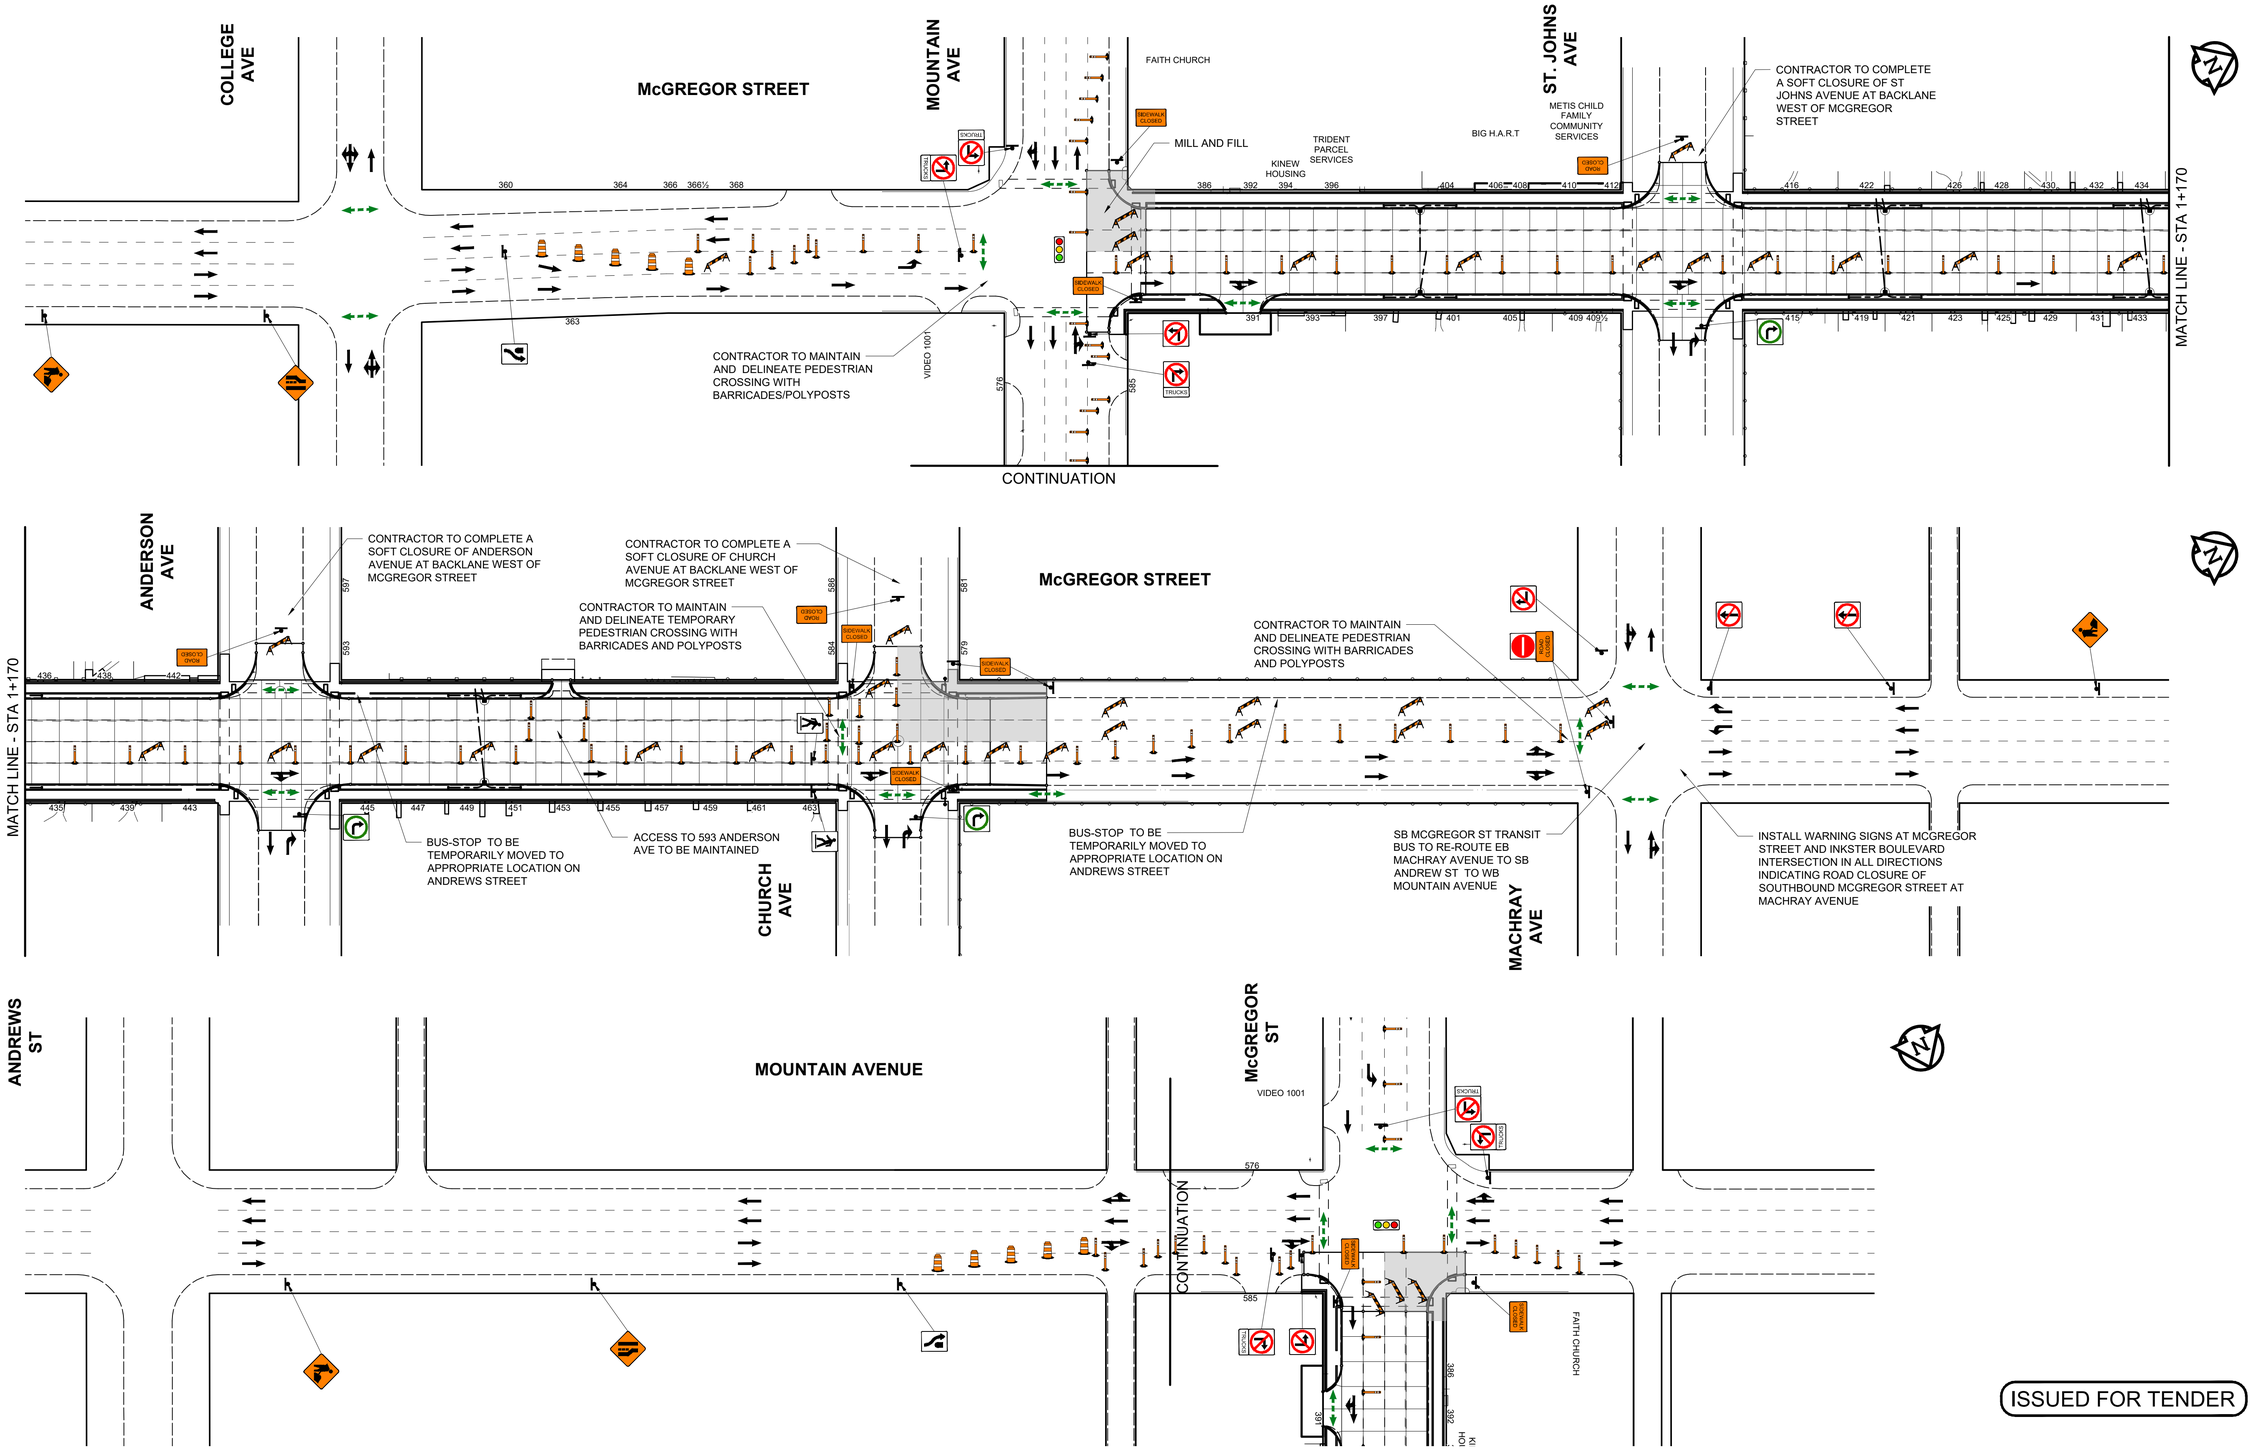

ISSUED FOR TENDER

CITY OF WINNIPEG
McGREGOR STREET RECONSTRUCTION
MOUNTAIN AVE TO CHURCH AVE

TRAFFIC SIGNAGE & STAGING

STAGE 2A
FIGURE ST-03

MORRISON HERSHFIELD

SCALE: 1:500

0 5 10 20 30m

A1 SIZE 594mm x 841mm

Last Saved: 1/5/2023 11:37 AM by KGerard Plotted: 1/5/2023 11:39 AM by Kevin Berard

X:\Proj\2021\210258300-2021-2023 McGregor Mountain Renewal\09. CAD\07 Sheets\McGregor\STAGING\210258-McGregor S-Staging and Traffic Signs.dwg