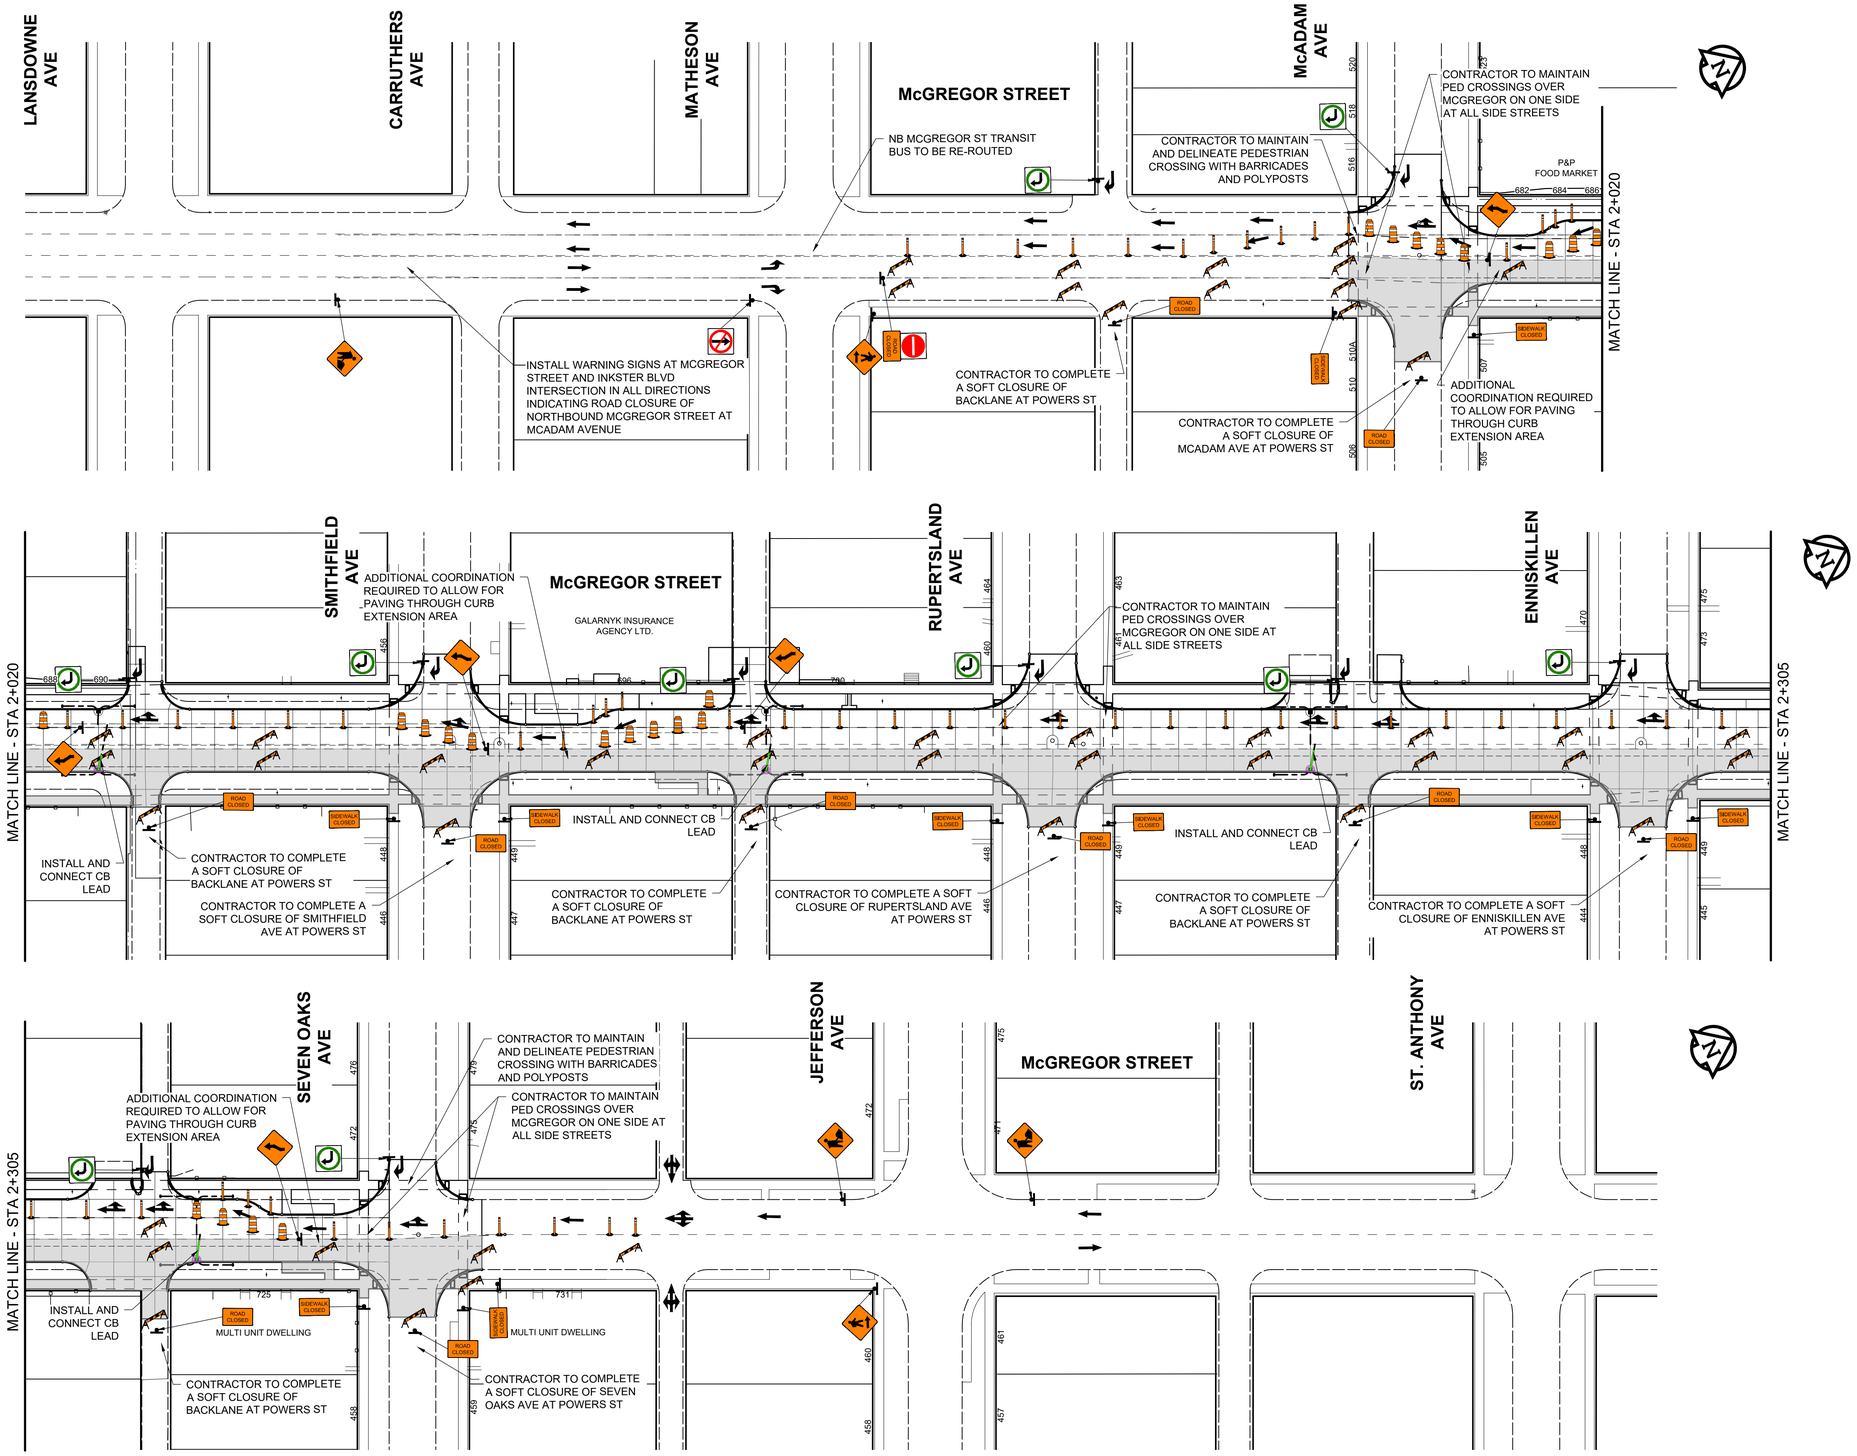

ISSUED FOR TENDER

CITY OF WINNIPEG
McGREGOR STREET RECONSTRUCTION
McADAM ST TO SEVEN OAKS ST

TRAFFIC SIGNAGE & STAGING

STAGE 2B
FIGURE ST-07

MORRISON HERSHFIELD

SCALE: 1:500
0 5 10 20 30m

A1 SIZE 594mm x 841mm

X:\Proj\2021\21\02583\00-2021-2023 McGregor Mountain Renewal\09. CAD\07 Sheets\McGregor\STAGING\21\02583-McGregor N-Staging and Traffic-Signs.dwg Last Saved: 1/5/2023 11:35 AM by KBerard Plotted: 1/6/2023 2:48 PM by Dave Lane