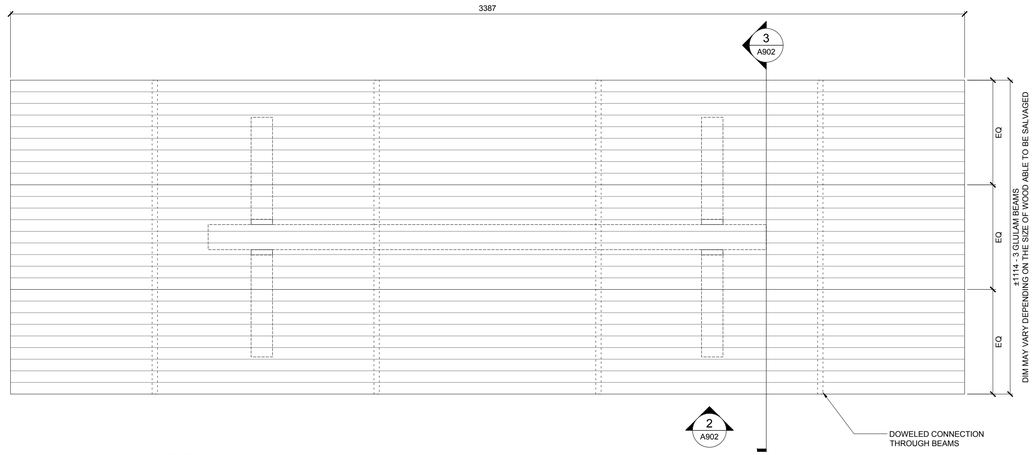

1 A902 KITCHEN MILLWORK
PLAN @ KITCHEN TABLE
1:10

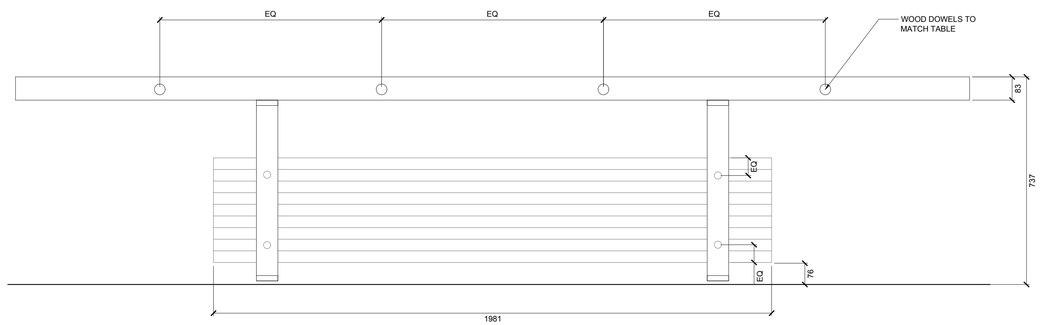

2 A902 KITCHEN MILLWORK
ELEVATION @ KITCHEN TABLE
1:10

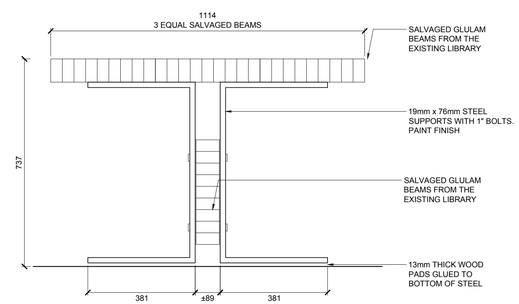

3 A902 KITCHEN MILLWORK
SECTION @ KITCHEN TABLE
1:10

Cibinel
Architecture Ltd
560 ACADEMY ROAD WINNIPEG MB R3N 0E3
T. 204 989 8910

ARCHITECT

NO.	DATE	REVISION / ISSUANCE
00	2023.02.03	ISSUED FOR CONSTRUCTION

Seal

MAA DIGITAL SIGNATURE APPLIED

Project
WFPS STATION 9

1083 AUTUMNWOOD DRIVE

Sheet Title
MILLWORK

Project No.
2150

Sheet
A902

CIBINEL - Arch D - 24" X 36"