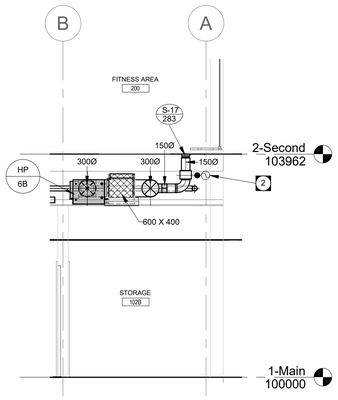

1 / M6.2 FITNESS ROOM FLOOR GRILLE SECTION
SCALE: 1 : 50

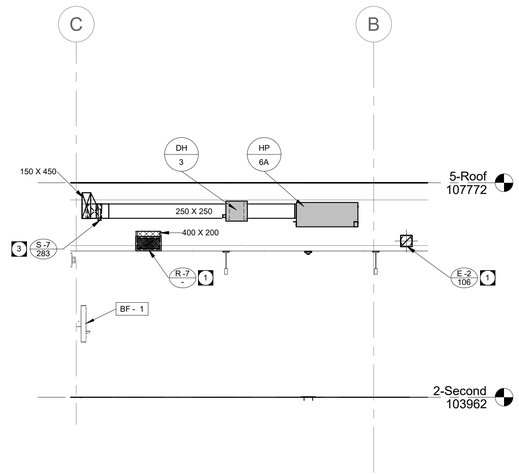

2 / M6.2 FITNESS ROOM SECTION VIEW
SCALE: 1 : 50

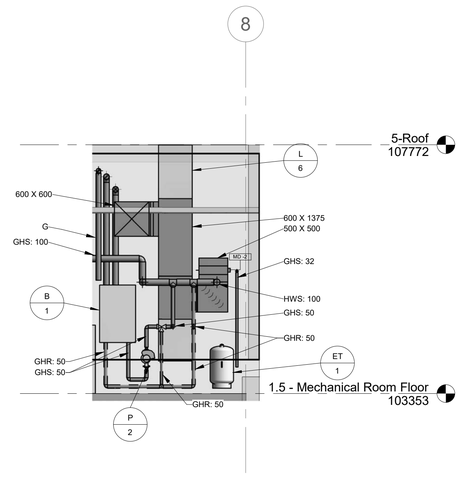

3 / M6.2 BOILER SECTION VIEW
SCALE: 1 : 50

Cibinel
Architecture Ltd
560 ACADEMY ROAD WINNIPEG MB R3N 0E3
T. 204 989 8910

ARCHITECT

epp siepman engineering
400 - 136 Market Avenue
Winnipeg, MB R3B 0P4
T 204 453 1080

CONSULTANT

ENGINEERS GEOSCIENTISTS MANITOBA
Certificate of Authorization
Epp Siepman Engineering Inc.
No. 4035

This is a print of a document that has been electronically authenticated with technology authorized by the Engineers Geoscientists Manitoba. The original is in electronic form.

NO.	DATE	REVISION / ISSUANCE
0	2023.02.03	ISSUED FOR CONSTRUCTION

Seal

Project
WFPS STATION 9
1083 AUTUMNWOOD DRIVE

Sheet Title
MECHANICAL SECTIONS

Project No. 22028
Sheet M6.2

CIBINEL - Arch D - 24" X 36"