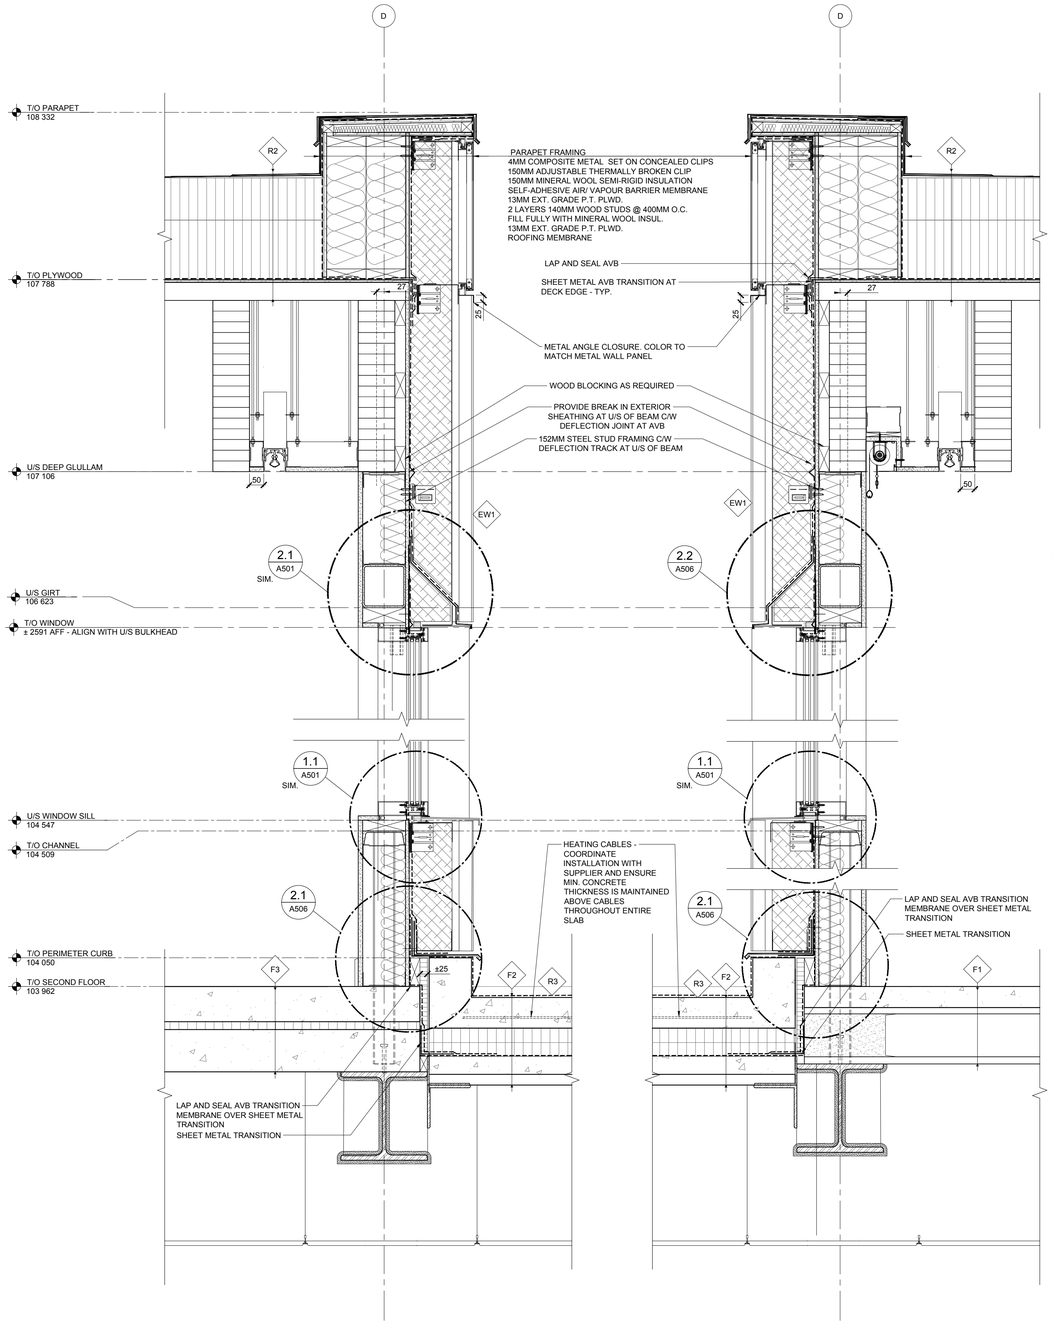

1 A506 EXTERIOR WALL DETAIL
AT SECOND FLOOR - FITNESS AREA
1:10

2 A506 EXTERIOR WALL DETAIL
AT SECOND FLOOR - KITCHEN
1:10

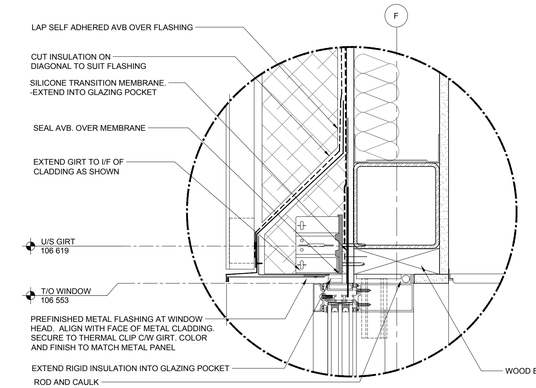

2.2 A506 WINDOW HEAD - TYP
1:5

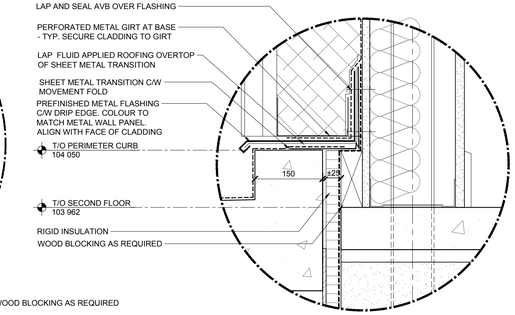

2.1 A506 OUTDOOR AREA
CONCRETE CURB - NORTH
1:10

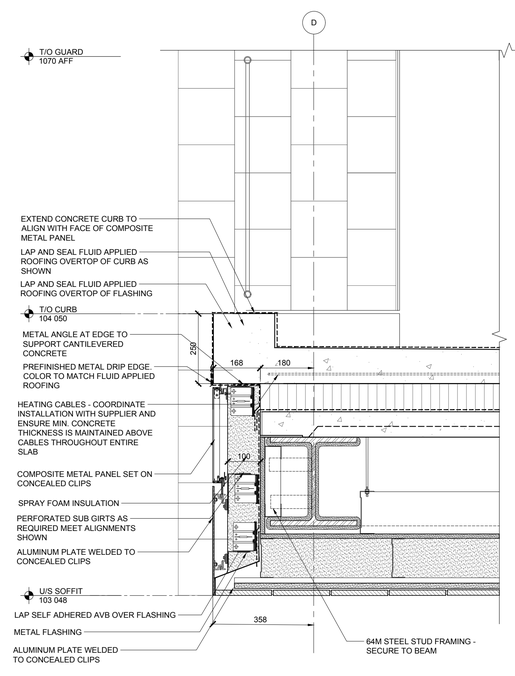

3 A506 EXTERIOR WALL DETAIL
AT OUTDOOR PATIO - NORTH
1:10

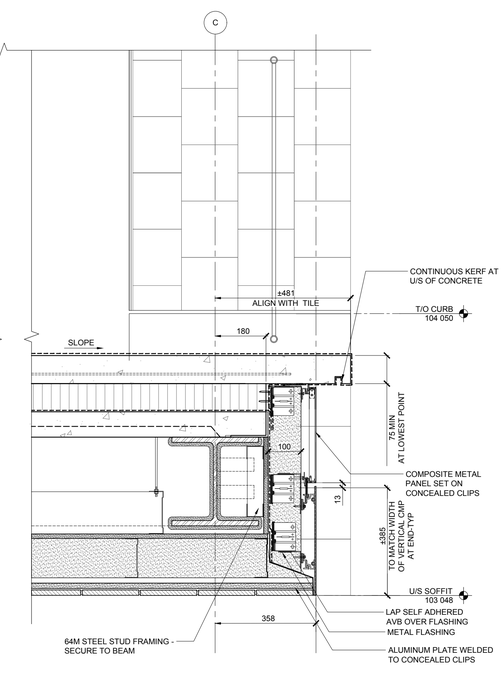

4 A506 EXTERIOR WALL DETAIL
AT OUTDOOR PATIO - SOUTH
1:10

Cibinel
Architecture Ltd
560 ACADEMY ROAD WINNIPEG MB R3N 0E3
T. 204 989 8910

ARCHITECT

NO.	DATE	REVISION / ISSUANCE
00	2023.02.03	ISSUED FOR CONSTRUCTION

Seal

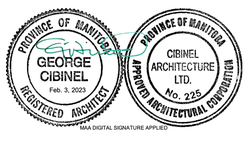

Project
WFPS STATION 9

1083 AUTUMNWOOD DRIVE

Sheet Title
SECTION DETAILS
OUTDOOR AREA

Project No.
2150

Sheet
A506

CIBINEL - Arch D - 24" X 36"