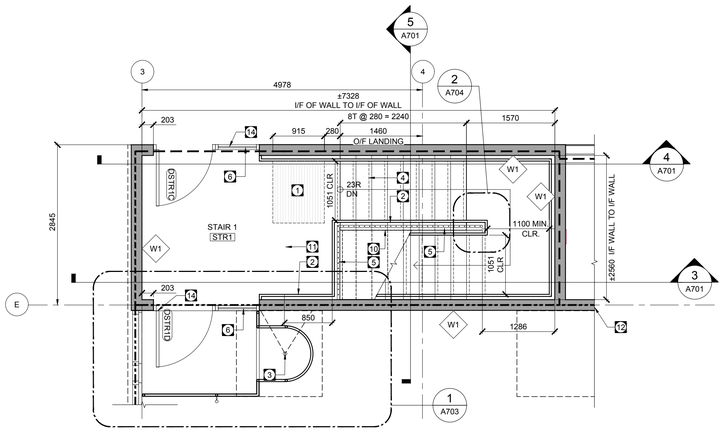

2 A701 STAIR 1 SECOND FLOOR
1:50

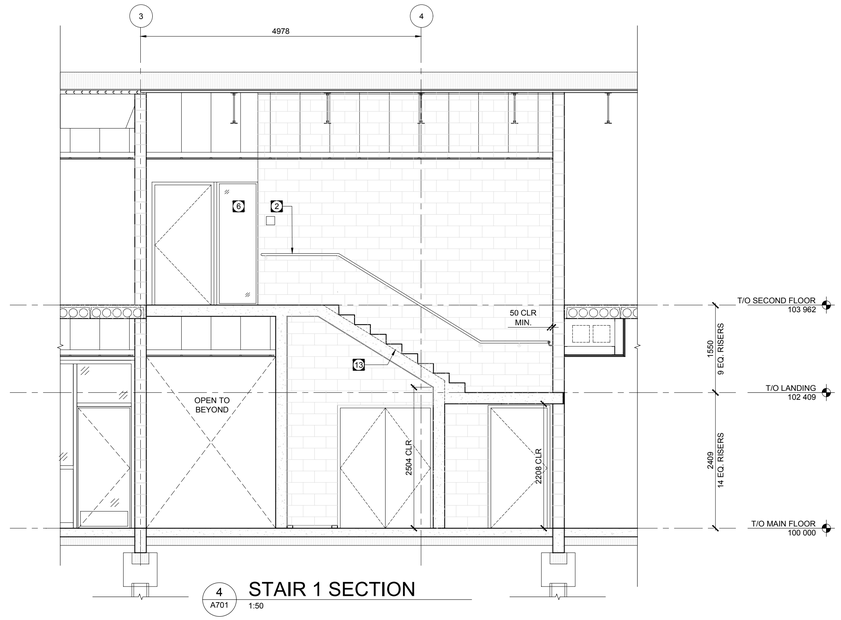

4 A701 STAIR 1 SECTION
1:50

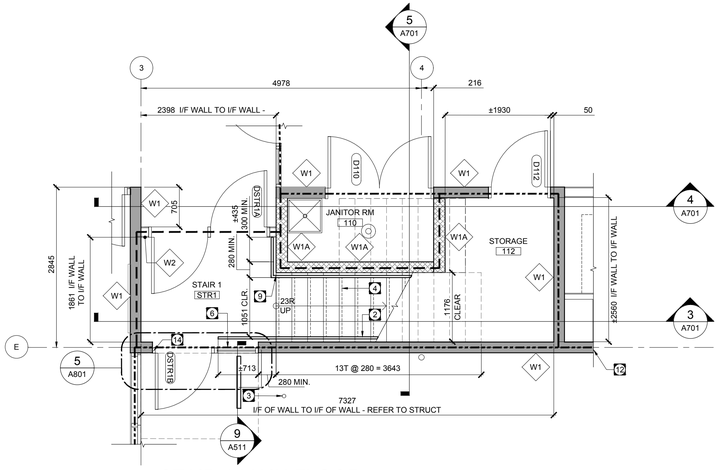

1 A701 STAIR 1 MAIN FLOOR
1:50

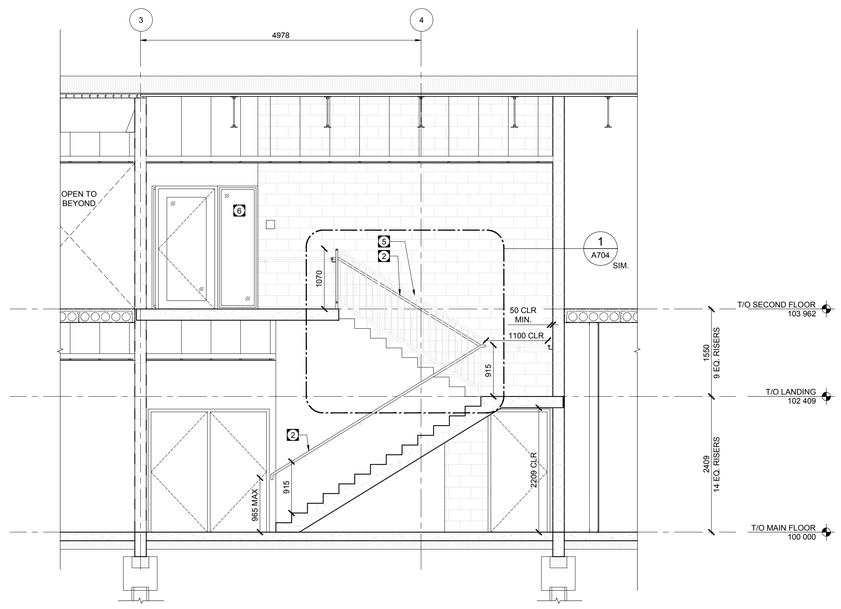

3 A701 STAIR 1 SECTION
1:50

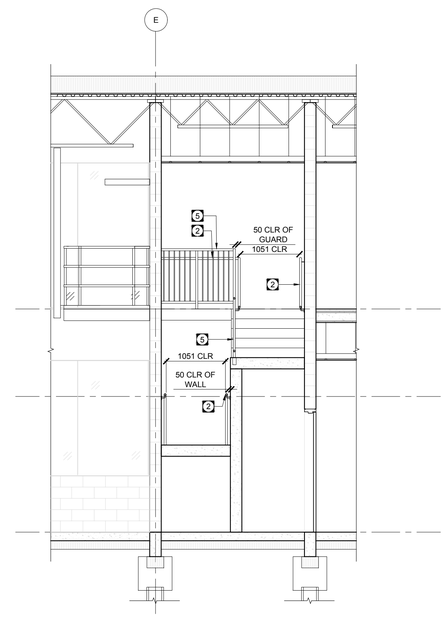

5 A701 STAIR 1 SECTION
1:50

GENERAL NOTES

1. ALL GUARDS, RAILINGS, AND SUPPORTS ARE SHOWN TO DEMONSTRATE INTENT ONLY. ALL GUARDS, RAILINGS, AND SUPPORTS TO BE ENGINEERED AND SUBMITTED UNDER SEAL BY THE CONTRACTOR.
2. ALL EXPOSED METAL FINISHES AT EXIT STAIRS TO RECEIVE PAINT FINISH.
3. COORDINATE STAIR SUPPORTS AND FRAMING WITH STRUCTURAL DRAWINGS
4. ALL HANDRAIL POSTS BASES TO BE CONCEALED. REFER TO DETAILS.

KEYNOTES

1. DETECTABLE WARNING SURFACE. 915MM DEEP X WIDTH OF STAIR TREAD. LOCATE ONE TREAD DEPTH BACK FROM RISER - TYPICAL.
2. CONTINUOUS HANDRAIL C/W SUPPORT CONNECTIONS TO MAINTAIN MIN. CLR. DIM. AS NOTED IN ENLARGED PLAN.
3. FIREPOLE
4. DETECTABLE WARNING STRIP AT LEADING EDGE OF ALL LANDINGS AND RISERS - TYP. REFER TO DETAILS.
5. GUARDRAIL TYP. ROUND PICKET.
6. FIRE RATED GLASS
7. ALIGN FINISH FACE OF WALL
8. MOP SINK
9. ALIGN TREAD WITH EDGE OF WALL
10. AREA BETWEEN STAIRS CLOSED OFF BY TOP OF CONCRETE WALL - REFER TO SECTION
11. AREA OF RESCUE ASSISTANCE
12. CENTER CMU WALL ON GRID E
13. LINE OF CONCRETE WALL BETWEEN STAIR
14. ALIGN GLAZING ASSEMBLY WITH WALL AS SHOWN
15. CENTRE CMU WALL ON GRID

Cibinel
Architecture Ltd
560 ACADEMY ROAD WINNIPEG MB R3N 0E3
T. 204 989 8910

ARCHITECT

NO.	DATE	REVISION / ISSUANCE
00	2023.02.03	ISSUED FOR CONSTRUCTION

Seal

Project
WFPS STATION 9

1083 AUTUMNWOOD DRIVE

Sheet Title
STAIR S-1

Project No.
2150

Sheet
A701

CIBINEL - Arch D - 24" X 36"