


**TYPE A - SURFACE MOUNTED SIGNAGE**

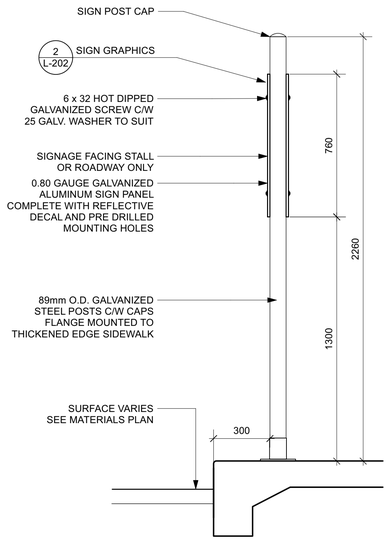


**TYPE B - FRICTION DRIVEN SIGNAGE**

1 L-202 REGULATORY SIGNS
Scale: 1:15




3 L-202 FLAGPOLE
Scale: 1:25

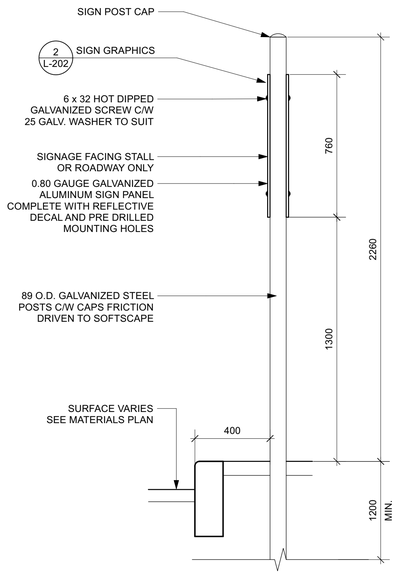


4 L-202 LANDSCAPE DRAIN
Scale: 1:15

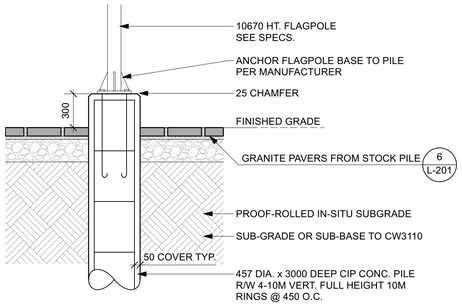


4
ACCESSIBLE STALL SIGN

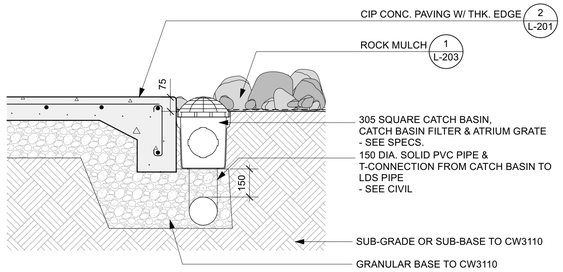


5
ACCESSIBLE VAN STALL SIGN

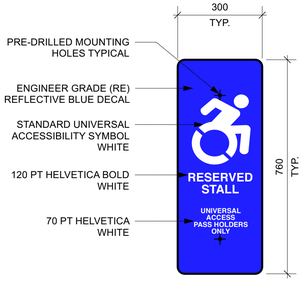


1
VISITOR PARKING (R)

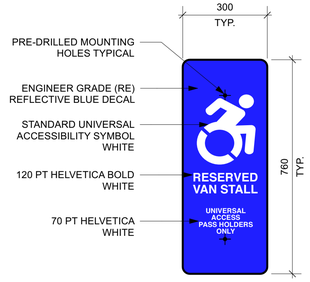


2
VISITOR PARKING (L)

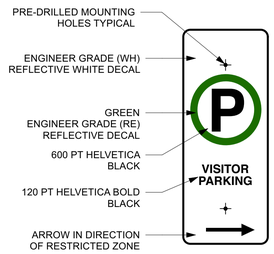


3
ELECTRIC VEHICLE PARKING / CHARGING SIGN

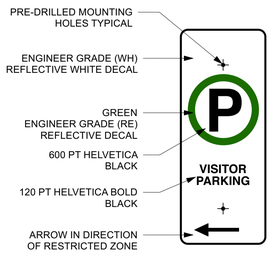


11
DO NOT ENTER SIGN

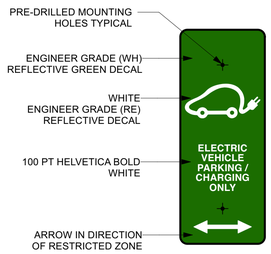


7 9
STAFF PARKING (R)

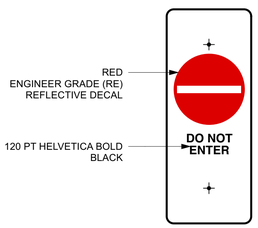


8 10
STAFF PARKING (L)

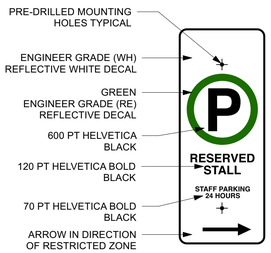


6
STAFF PARKING

NOTE:-
PROVIDE SHOP DRAWINGS FOR ALL SIGNAGE PRIOR TO FABRICATION - SEE SPECS.

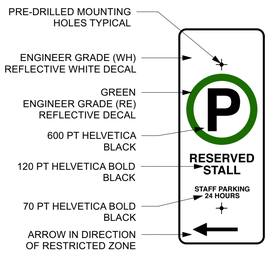2 L-202 SIGN GRAPHICS
Scale: 1:10


Cibinel Architecture Ltd
560 ACADEMY ROAD WINNIPEG MB R3N 0E3
T. 204 989 8910
ARCHITECT

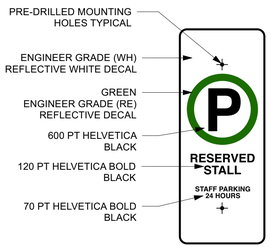HTFC PLANNING & DESIGN
500-115 Bannatyne Avenue East Winnipeg, MB R3B 0R3
PHONE 204 944 9907 WEB htfc.ca
CONSULTANT


| NO. | DATE | REVISION / ISSUANCE |
|---|---|---|
| 00 | 2023.02.03 | ISSUED FOR CONSTRUCTION |

Seal

Project
WFPS STATION 9
1083 AUTUMNWOOD DRIVE

Sheet Title
DETAILS 2

Project No. 2150

Sheet L-202

CIBINEL - Arch D - 24" X 36"