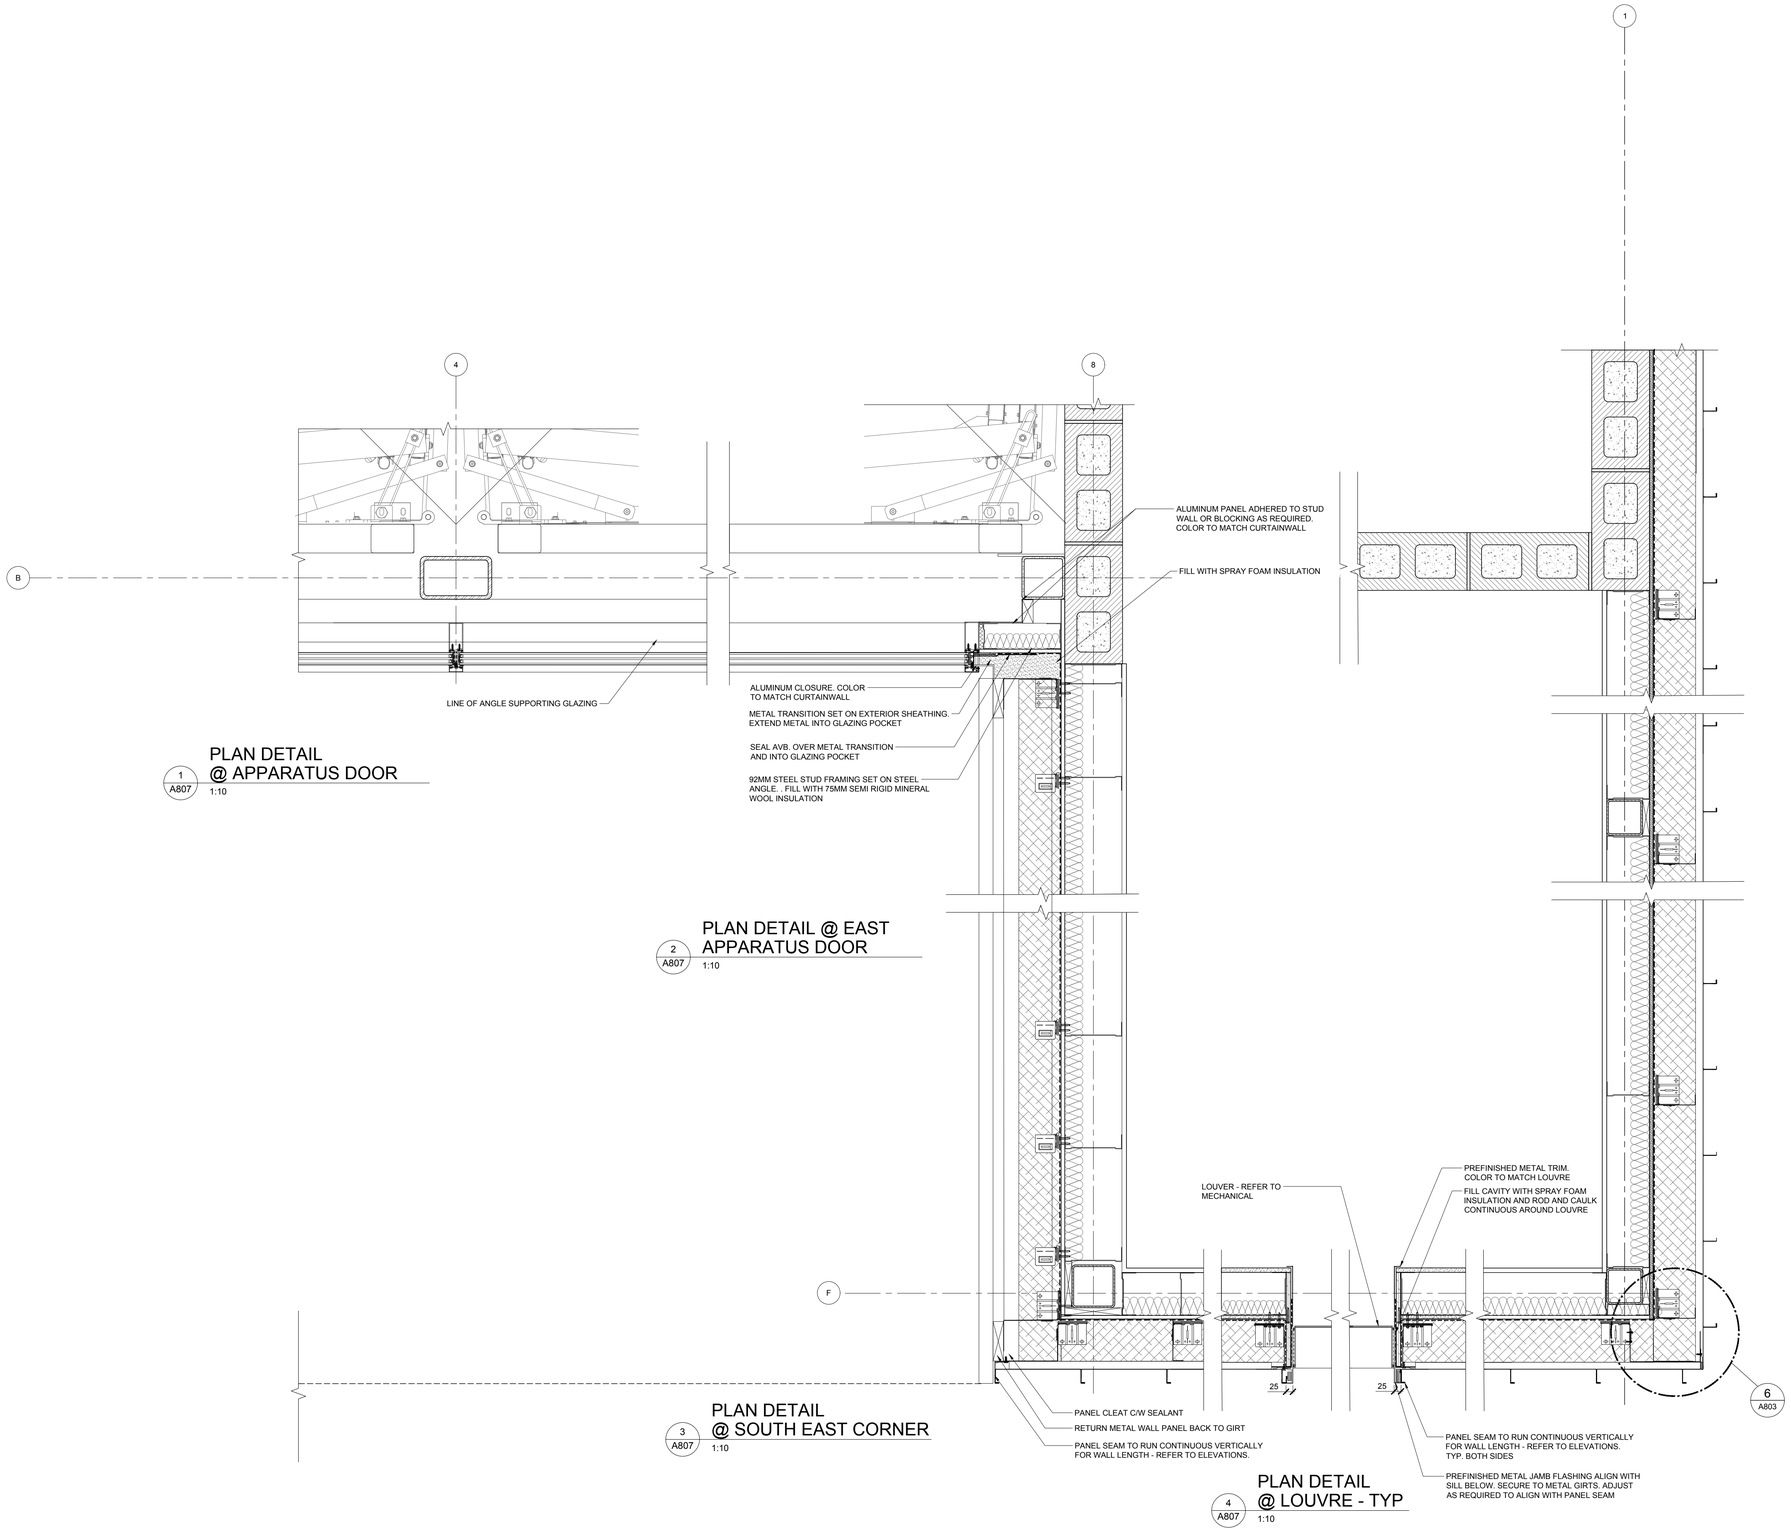

1 A807 PLAN DETAIL @ APPARATUS DOOR
1:10

2 A807 PLAN DETAIL @ EAST APPARATUS DOOR
1:10

3 A807 PLAN DETAIL @ SOUTH EAST CORNER
1:10

4 A807 PLAN DETAIL @ LOUVRE - TYP
1:10

Cibinel Architecture Ltd

560 ACADEMY ROAD WINNIPEG MB R3N 0E3
T. 204 989 8910

ARCHITECT

NO.	DATE	REVISION / ISSUANCE
00	2023.02.03	ISSUED FOR CONSTRUCTION

Seal

PROVINCE OF MANITOBA GEORGE CIBINEL Feb. 3, 2023 REGISTERED ARCHITECT

PROVINCE OF MANITOBA CIBINEL ARCHITECTURE LTD. No. 225 APPROVED ARCHITECTURAL CORPORATION

MAA DIGITAL SIGNATURE APPLIED

Project

WFPS STATION 9

1083 AUTUMNWOOD DRIVE

Sheet Title

PLAN DETAILS

Project No.

2150

Sheet

A807

CIBINEL - Arch D - 24" X 36"