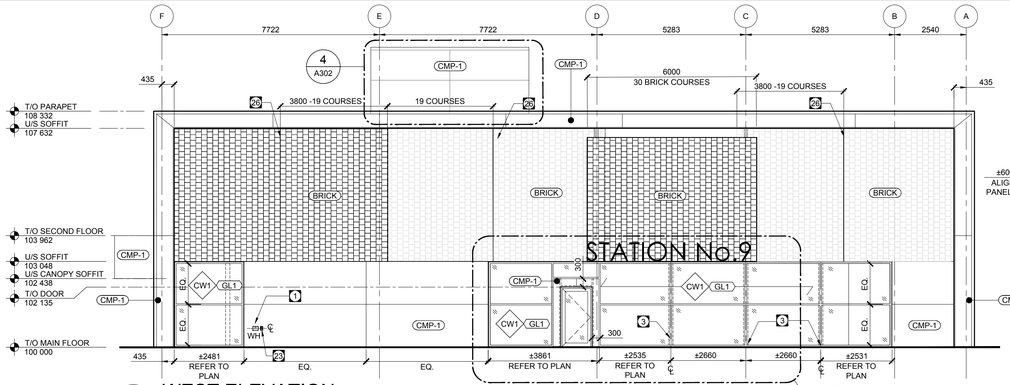

1 A301 WEST ELEVATION 1:100

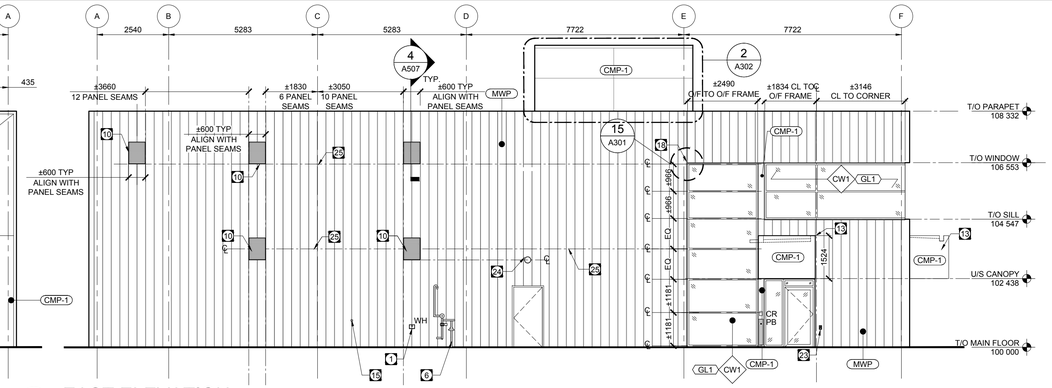

2 A301 EAST ELEVATION 1:100

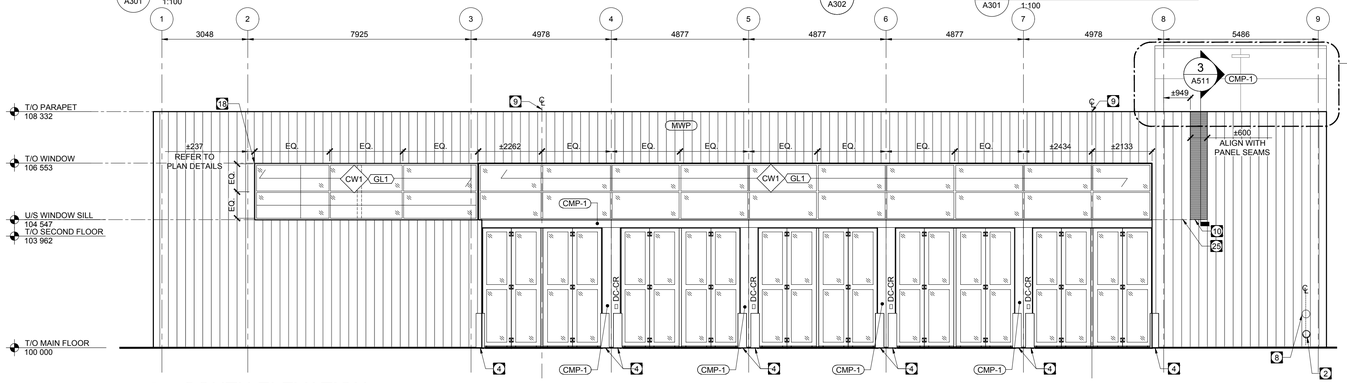

3 A301 SOUTH ELEVATION 1:100

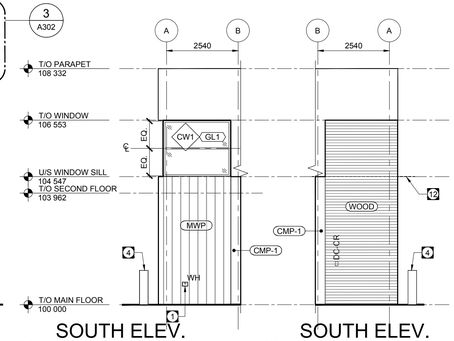

5 A301 SOUTH ELEV. N. WING WALL 1:100

6 A301 SOUTH ELEV. N. WING WALL 1:100

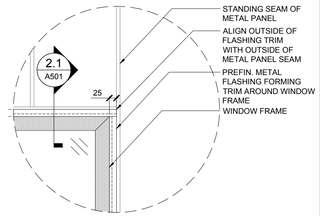

15 A301 TYP. CLADDING ALIGN. @ WINDOW JAMB 1:10

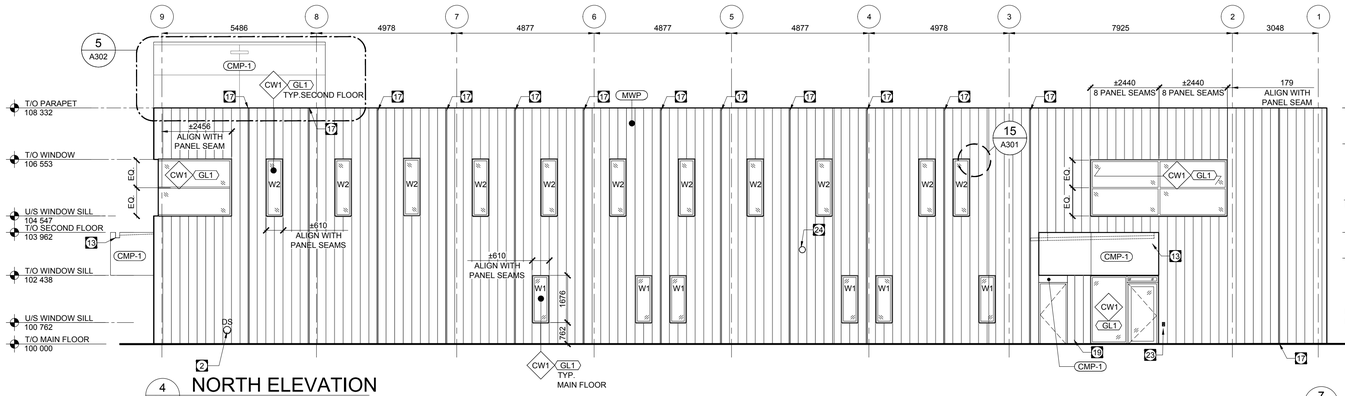

4 A301 NORTH ELEVATION 1:100

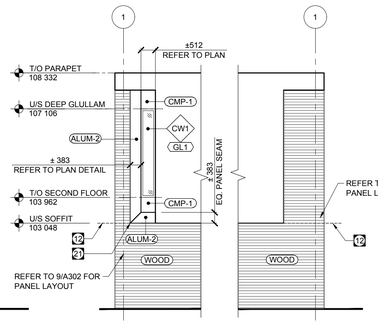

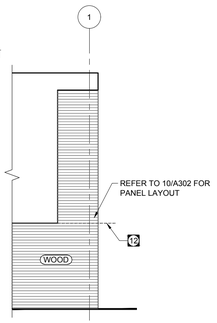

7 A301 W. ELEVATION N. WING WALL 1:100

8 A301 W. ELEVATION S. WING WALL 1:100

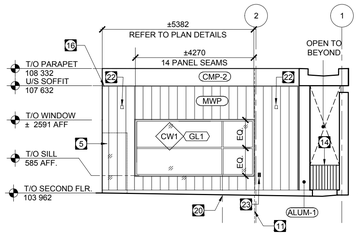

9 A301 OUTDOOR AREA SOUTH ELEVATION 1:100

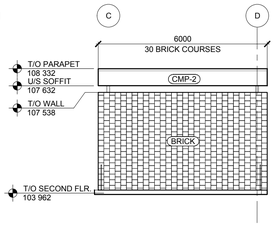

10 A301 OUTDOOR AREA WEST ELEVATION 1:100

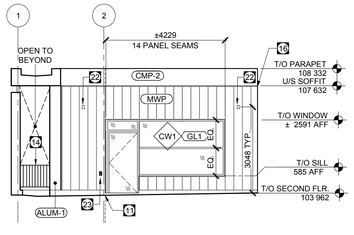

11 A301 OUTDOOR AREA NORTH ELEVATION 1:100

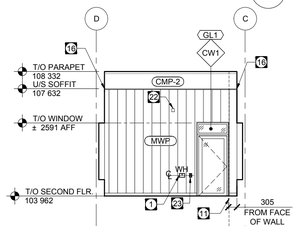

12 A301 OUTDOOR AREA EAST ELEVATION 1:100

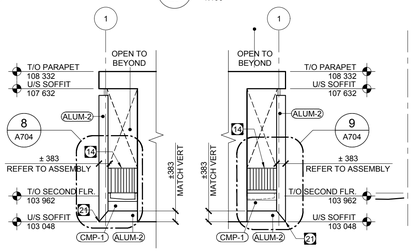

13 A301 OUTDOOR AREA SOUTH ELEVATION 1:100

14 A301 OUTDOOR AREA NORTH ELEVATION 1:100

GENERAL NOTES

1. ALL METAL WALL PANEL FLASHING AND TRIM TO MATCH PANEL FINISH.
2. ALL WINDOWS TO ALIGN WITH METAL WALL PANEL SEAMS AS SHOWN.
3. ALL EXTERIOR RECEPTACLES, HOSE WASH BIBS AND DOWN SPOUTS TO BE CENTERED OR ALIGNED WITH METAL WALL PANELS AS SHOWN.

KEYED NOTES

1. WALL HYDRANT. CENTRE ON PANEL AS SHOWN.
2. DOWN SPOUT. CENRE ON PANEL
3. CENTER CURTAINWALL ON COLUMN BEYOND
4. BOLLARDS
5. OUTLINE OF OPEN DOOR
6. GAS METER - REFER TO MECHANICAL
7. WATER METER - REFER TO MECHANICAL
8. FIRE DEPARTMENT CONNECTION - REFER TO MECHANICAL. CENTRE ON PANEL
9. CENTER CURTAINWALL BACKSECTION ON DOOR ASSEMBLY AS SHOWN
10. MECHANICAL LOUVRE. COORDINATE LOCATION WITH METAL WALL PANEL SEAMS AS SHOWN
11. WORK POINT FOR PANEL LAYOUT. ALIGN WITH GLAZING JAMB. REFER TO PLAN DETAILS
12. WORK POINT FOR WOOD FINISH. ALIGN HORIZONTAL BOARD WITH SOFFIT AS SHOWN.
13. CONCEALED GUTTER AT EXTERIOR CANOPY. REFER TO DETAILS
14. METAL GUARD - REFER TO DETAILS
15. COMPRESSOR AIR INTAKE PIPE - REFER TO MECHANICAL
16. FOLDED PANEL AT CORNER
17. EXPANSION JOINT IN PANEL SYSTEM. REFER TO DETAILS
18. START POINT FOR METAL WALL PANEL LAYOUT
19. CENTRE PANEL LAYOUT BETWEEN DOORS
20. ALIGN C/L OF MULLION WITH C/L OF MULLION ON NORTH SIDE
21. BUTT JOINT
22. EXTERIOR LIGHT. CENTRE ON PANEL AS SHOWN.
23. EXTERIOR RECEPTACLE. CENTRE ON PANEL
24. CAMERA. CENTRE ON PANEL
25. ALIGN
26. MOVEMENT JOINT - REFER TO DETAILS

Cibinel Architecture Ltd
560 ACADEMY ROAD WINNIPEG MB R3N 0E3
T. 204 989 8910
ARCHITECT

NO.	DATE	REVISION / ISSUANCE
00	2023.02.03	ISSUED FOR CONSTRUCTION

Seal

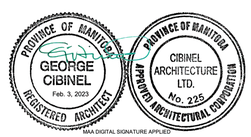

Project
WFPS STATION 9
1083 AUTUMNWOOD DRIVE

Sheet Title
EXTERIOR ELEVATIONS

Project No. 2150

Sheet A301

CIBINEL - Arch D - 24" X 36"