A1 SIZE - 594mm x 847mm

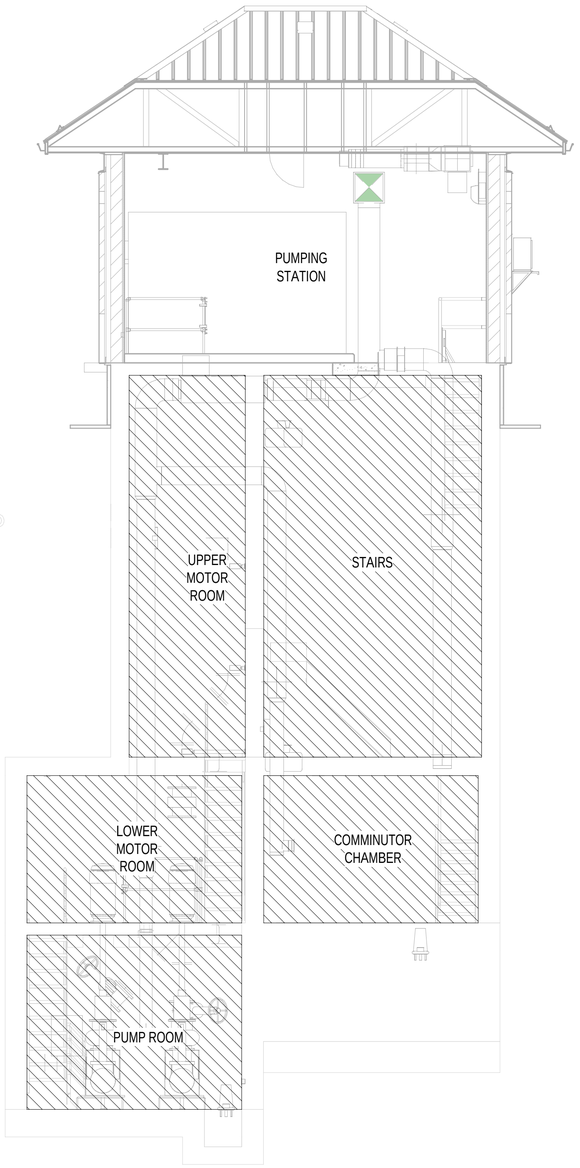

A SECTION VIEW
SCALE: 1 : 50

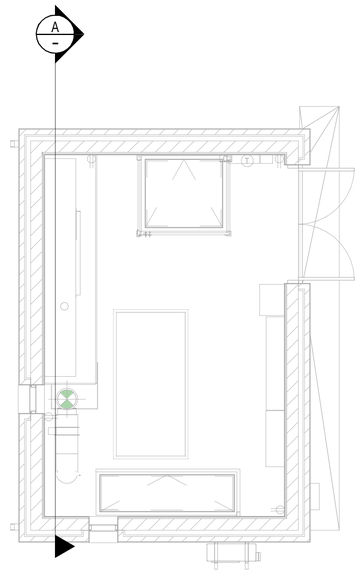

CLASSIFICATION PLAN - MAIN FLOOR
SCALE: 1 : 50

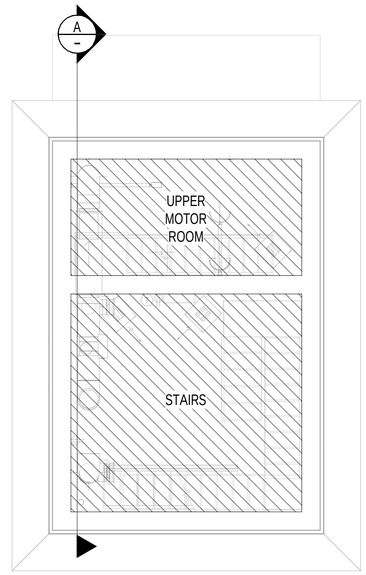

CLASSIFICATION PLAN - LEVEL 01
SCALE: 1 : 50

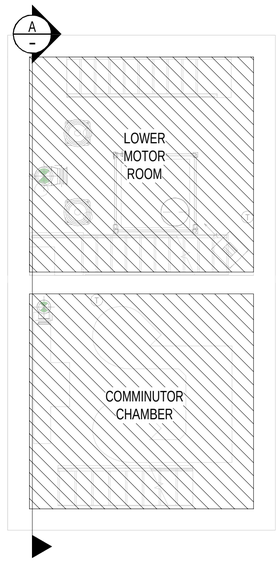

CLASSIFICATION PLAN - MOTOR ROOM
SCALE: 1 : 50

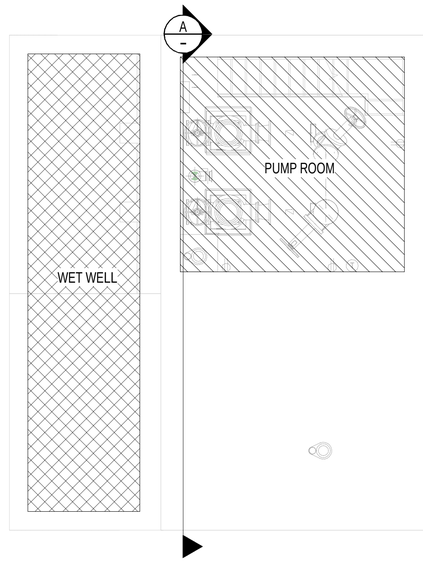

CLASSIFICATION PLAN - PUMP ROOM
SCALE: 1 : 50

LEGEND
- CATEGORY 1
- CATEGORY 2, ZONE 1

1.0m 500 0 1.0m 2.0m
SCALE: 1:50

NOT FOR CONSTRUCTION

ISSUED FOR TENDER

ENGINEERS GEOSCIENTISTS MANITOBA
Certificate of Authorization
Dillon Consulting Limited (MB)
No. 1789 Date: _____

NO.	REVISIONS	DATE	DESIGN	CHECK
0	ISSUED FOR TENDER	2023/07/20	CAL	BLM

DILLON CONSULTING

DESIGNED BY: CAL	CHECKED BY: BLM
DRAWN BY: SK	APPROVED BY: BLM
SCALE: 1 : 50	RELEASED FOR CONSTRUCTION BY:
DATE: MARCH 2023	DATE:
CONSULTANT NO: 22-3229	

ENGINEER'S SEAL
PROVINCE OF MANITOBA
C.A. LANGE
Member 37791
2023/07/20
REGISTERED PROFESSIONAL ENGINEER

Winnipeg
THE CITY OF WINNIPEG
WATER AND WASTE DEPARTMENT

RIVERBEND LIFT PUMPING STATION
2023 UPGRADES
HAZARDOUS CLASSIFICATION PLANS

CITY DRAWING NUMBER	SHEET	REV.	SIZE
1-0178L-E0004	001	0	A1

DRAWING NUMBER	REFERENCE DRAWINGS

DILLON CONSULTING LIMITED 1558 WILLSON PLACE, WINNIPEG, MANITOBA, R3T 0Y4, PHONE (204) 453-2301, FAX (204) 452-4412

PLOT DATE: 2023-07-20 3:23:37 PM
FILE NAME: C:\pw working directory\projects 2022\dillon_40zh\lid ms072270223229-04-WPMV-CON.rvt