A1 SIZE - 594mm x 847mm

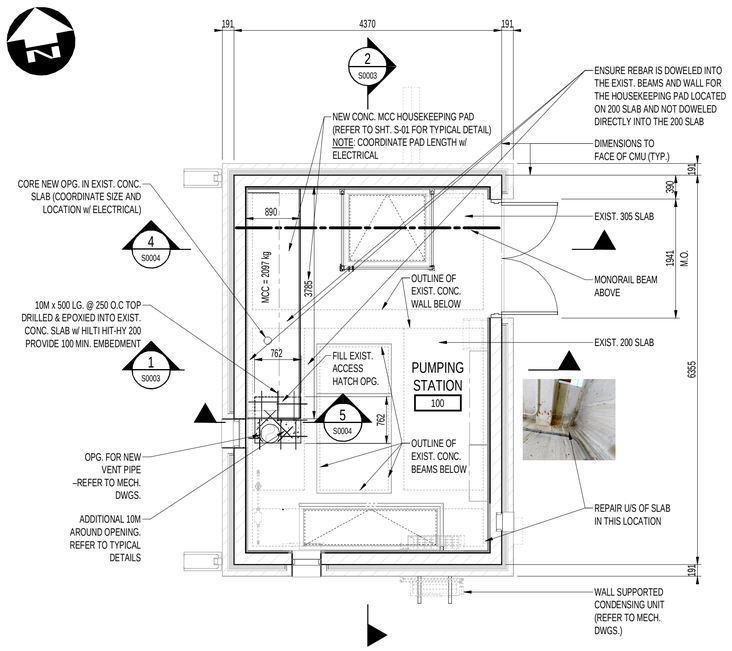

GROUND FLOOR PLAN

SCALE: 1 : 50

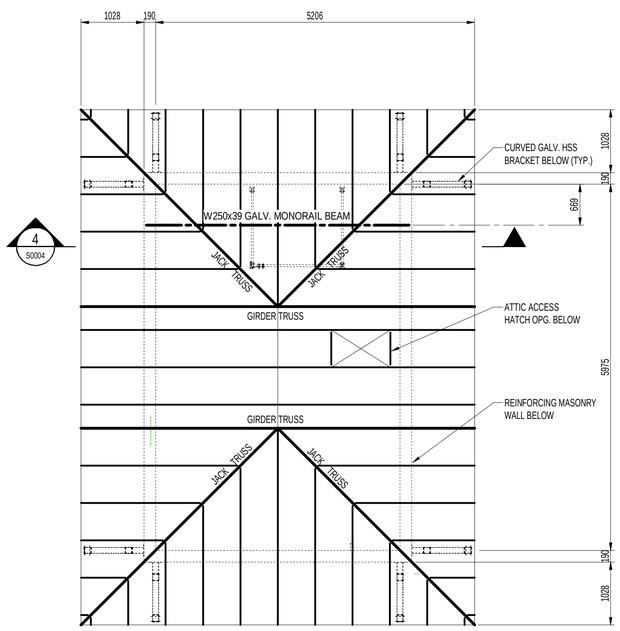

ROOF FRAMING PLAN

SCALE: 1 : 50

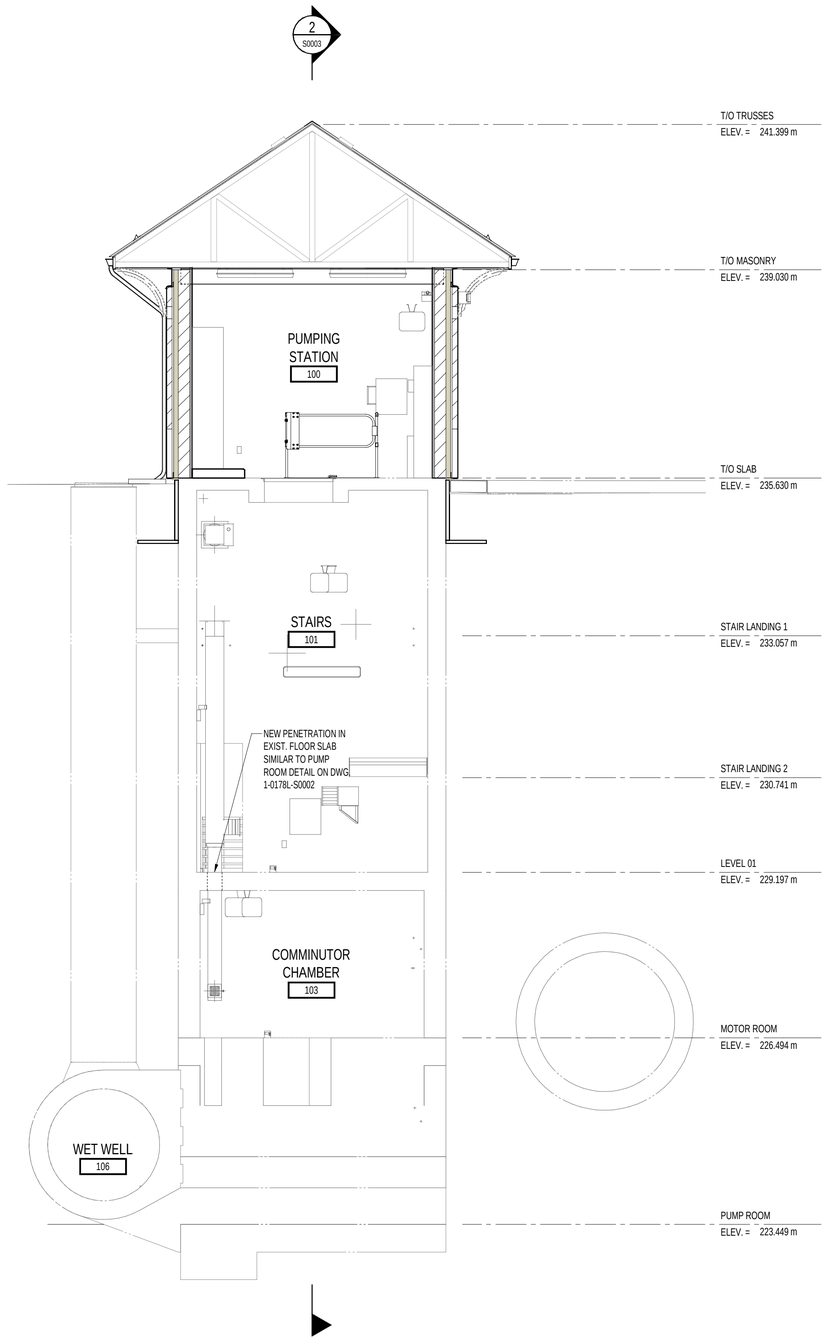

1 S0003 CROSS - SECTION

SCALE: 1 : 50

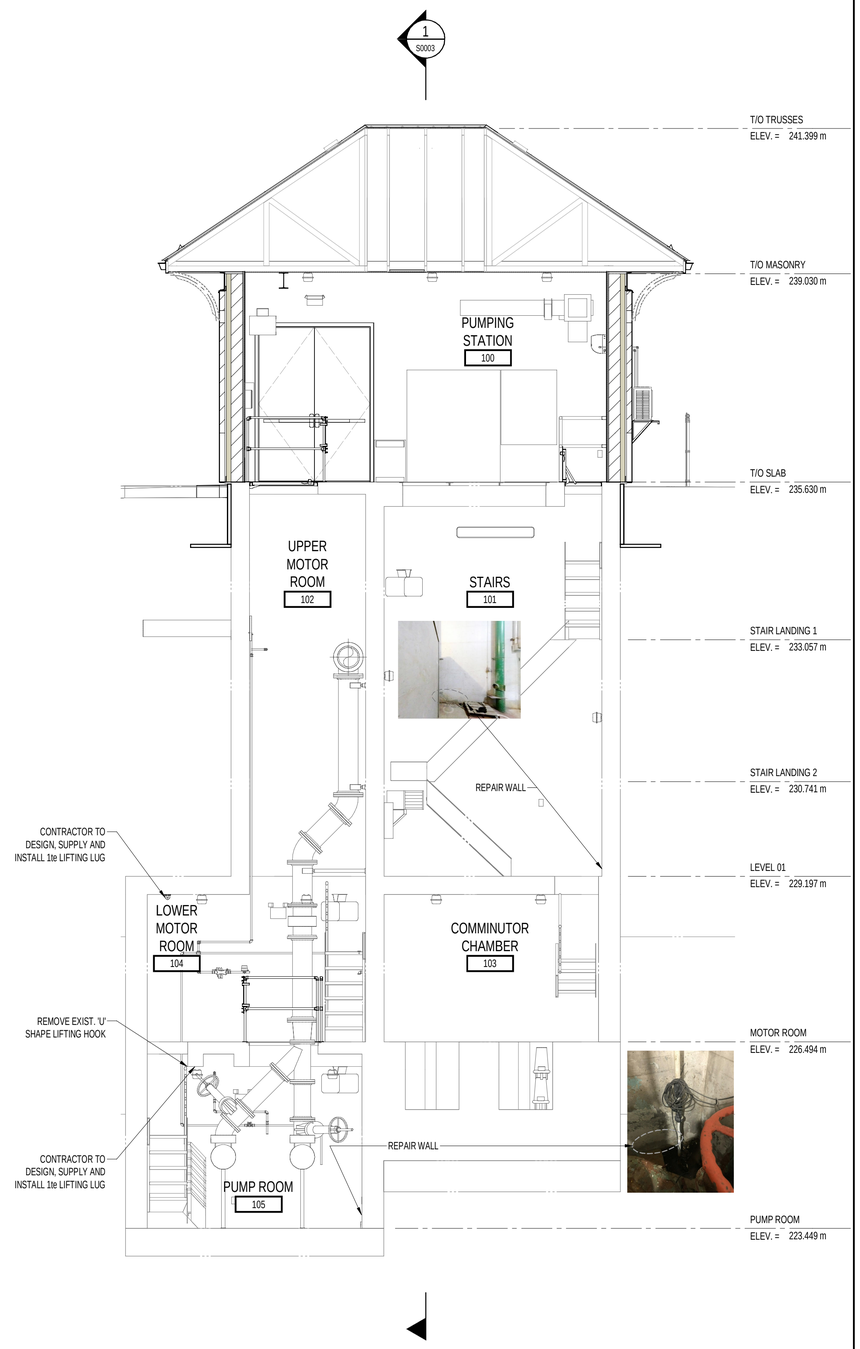

2 S0003 CROSS - SECTION

SCALE: 1 : 50

DRAWING NUMBER	REFERENCE DRAWINGS
1-0178L-S0001	STRUCTURAL – GENERAL NOTES
1-0178L-S0002	STRUCTURAL – STANDARD DETAILS
1-0178L-S0004	STRUCTURAL – PLAN, SECTIONS AND DETAILS

NOT FOR CONSTRUCTION

ISSUED FOR TENDER

1.0m 500 0 1.0m 2.0m

SCALE: 1:50

ENGINEERS GEOSCIENTISTS MANITOBA

Certificate of Authorization

Dillon Consulting Limited (MB)

No. 1789 Date: _____

NO.	REVISIONS	DATE	DESIGN	CHECK
0	ISSUED FOR TENDER	2023/07/20	BLM	BLM

DILLON CONSULTING

DESIGNED BY: LTA	CHECKED BY: XXX
DRAWN BY: MGS	APPROVED BY: BLM
SCALE: 1 : 50	RELEASED FOR CONSTRUCTION BY:
DATE: NOV. 2022	DATE:

CONSULTANT NO: 223229

ENGINEER'S SEAL

PROVINCE OF MANITOBA L.T. ANTLE Member 47773 2023/07/20 REGISTERED PROFESSIONAL ENGINEER

Winnipeg

THE CITY OF WINNIPEG

WATER AND WASTE DEPARTMENT

RIVERBEND LIFT PUMPING STATION
2022 UPGRADES

STRUCTURAL
PLANS AND SECTIONS

CITY DRAWING NUMBER	SHEET	REV.	SIZE
1-0178L-S0003	001	0	A1

PLOT DATE: 2023-07-20 4:32:14 PM
FILE NAME: 223229-01-ARCH-CON_detached.rvt