A1 SIZE - 594mm x 847mm

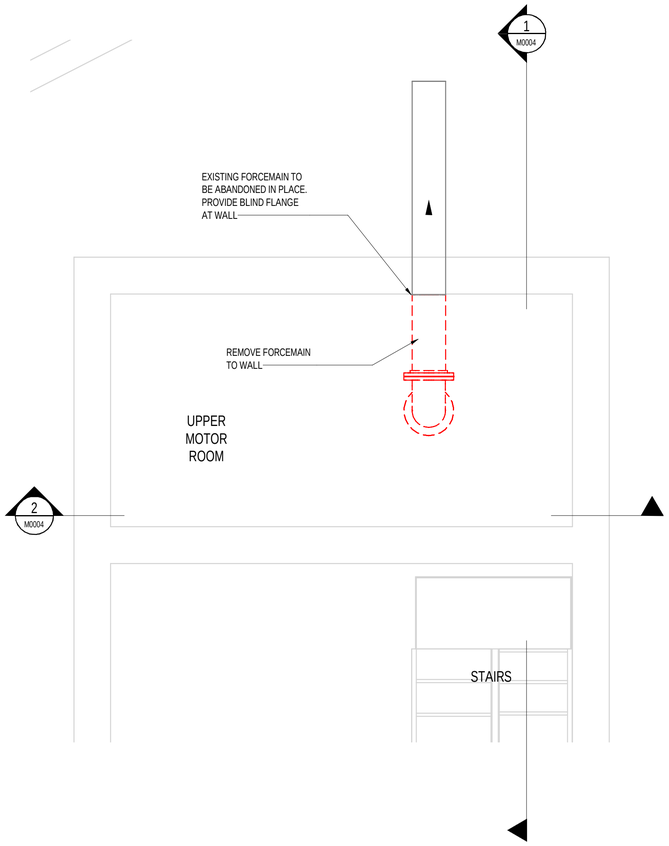

EXISTING PLAN - LEVEL 01 (ELE. 229.197m)

SCALE: 1 : 25

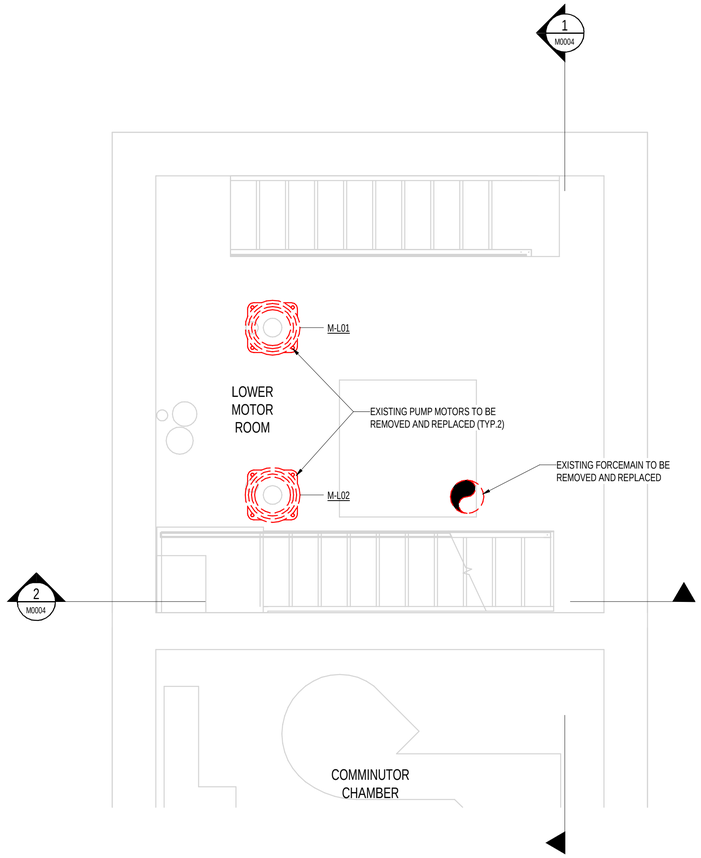

EXISTING PLAN - MOTOR ROOM AND COMMINUTOR CHAMBER (ELEV. 226.294m)

SCALE: 1 : 25

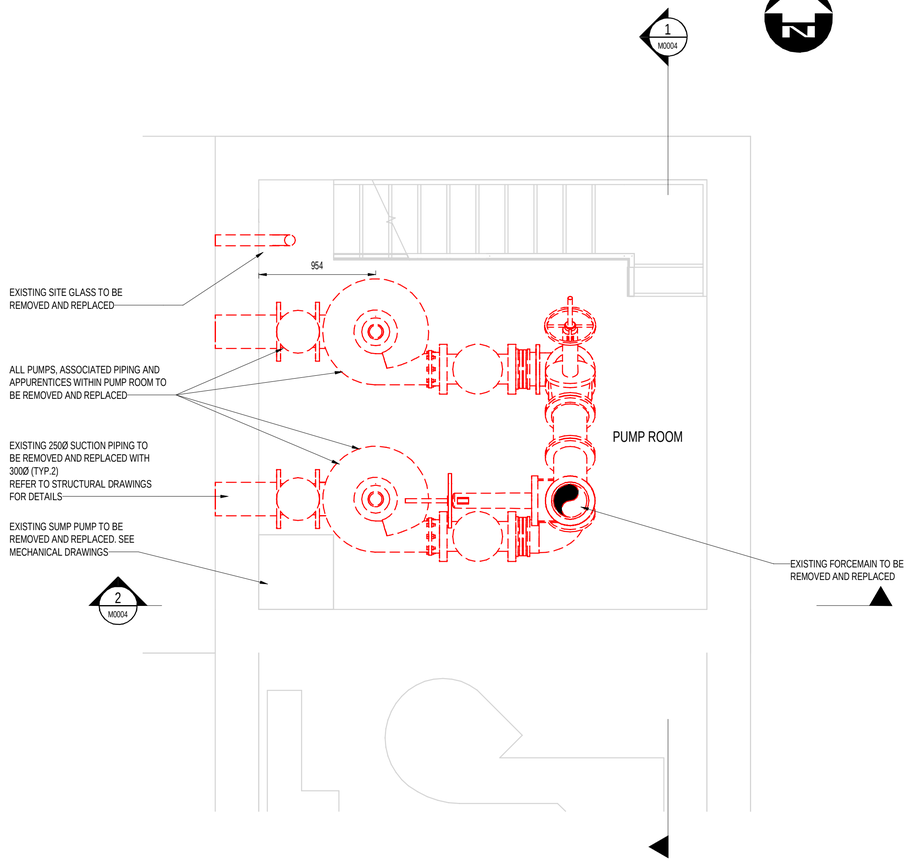

EXISTING PLAN - PUMP ROOM (ELEV. 223.449m)

SCALE: 1 : 25

DRAWING NUMBER	REFERENCE DRAWINGS
1-0178L-M0004	MECHANICAL PIPING SECTIONS DEMOLITION
1-0178L-M0007	MECHANICAL PIPING PLANS
1-0178L-M0008	MECHANICAL PIPING SECTIONS
1-0178L-M0009	MECHANICAL MISCELLANEOUS DETAILS AND SEAL WATER PIPING DETAILS

NOT FOR CONSTRUCTION

ISSUED FOR TENDER

500 250 0 500 1.0m

SCALE: 1:25

ENGINEERS GEOSCIENTISTS MANITOBA
Certificate of Authorization
Dillon Consulting Limited (MB)
No. 1789 Date: _____

NO.	REVISIONS	DATE	DESIGN	CHECK
0	ISSUED FOR TENDER	2023/07/20	CP	BLM

DILLON CONSULTING

DESIGNED BY: CP	CHECKED BY: TC
DRAWN BY: SMZ	APPROVED BY: BLM
SCALE: 1 : 25	RELEASED FOR CONSTRUCTION BY: DATE:
DATE: MAR.2023	
CONSULTANT NO: 22-3229	

ENGINEER'S SEAL

PROVINCE OF MANITOBA
C.N. POGUE
Member
35962
07/20/23
REGISTERED PROFESSIONAL ENGINEER

Winnipeg
THE CITY OF WINNIPEG
WATER AND WASTE DEPARTMENT

RIVERBEND LIFT PUMPING STATION
2022 UPGRADES

MECHANICAL PIPING PLAN LAYOUT
DEMOLITION

CITY DRAWING NUMBER	SHEET	REV.	SIZE
I-0178L-M0003	001	0	A1

DILLON CONSULTING LIMITED 1558 WILLSON PLACE, WINNIPEG, MANITOBA, R3T 0Y4, PHONE (204) 453-2301, FAX (204) 452-4412

PLOT DATE: 2023-07-20 3:42:11 PM
FILE NAME: C:\pw working directory\projects 2022\dillon_40zhildms0389\3223229-10-WPMV-CON.rvt