B SIZE – 279mm x 432mm
LAST SAVE: 2023/07/20 – 3:23pm
PATH: C:\pw working directory\projects 2022\dillon_40zhl\dms07227\223229-04-LOOP-CON.dwg

FIELD (MAIN FLOOR)	CONTROL PANEL CP–L81 (MAIN FLOOR)

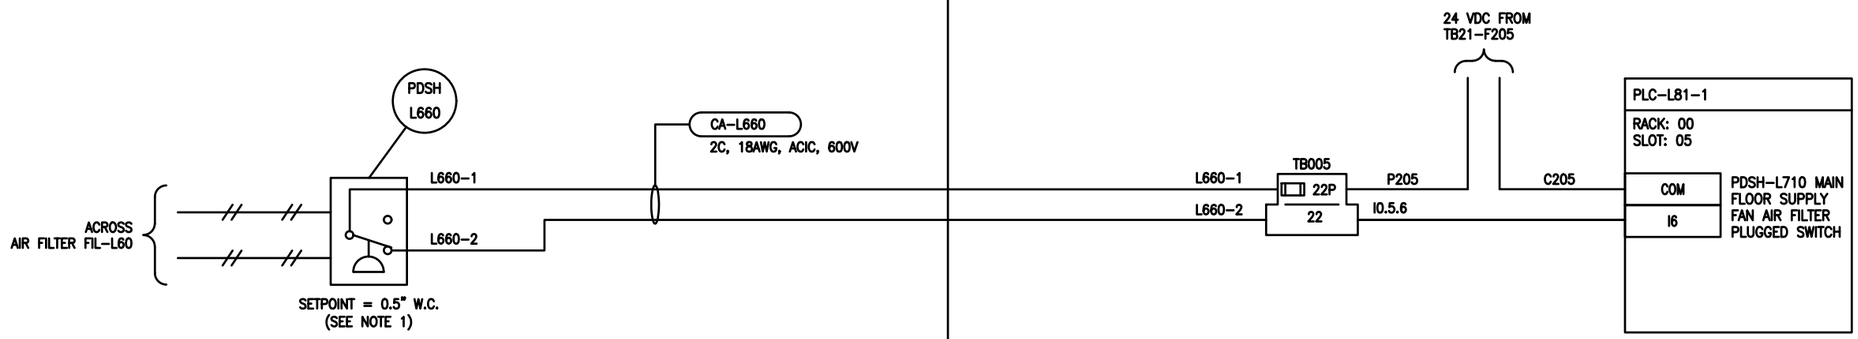

ALARM SETPOINT	PRESSURE
HIGH PRESSURE	125 Pa (0.5 "W.C.)

GENERAL NOTES:

1. PRESSURE SWITCH SHALL BE CLOSED THEN FILTER IS NOT PLUGGED, AND OPEN WHEN FILTER IS PLUGGED.

NOT FOR CONSTRUCTION

NO.	REVISIONS	DATE	DESIGN	CHECK
0	ISSUED FOR TENDER	2023/07/20	CAL	BLM

Dillon Consulting Limited
1558 Willson Place
Winnipeg, MB, Canada R3T 0Y4
204–453–2301

DESIGNED BY: CAL	CHECKED BY: BLM
DRAWN BY: SK	APPROVED BY: BLM
SCALE: NTS	DATE: MARCH 2023
ISSUED FOR CONSTRUCTION BY:	DATE:
CONSULTANT NO.: 22–3229	

ENGINEER'S SEAL

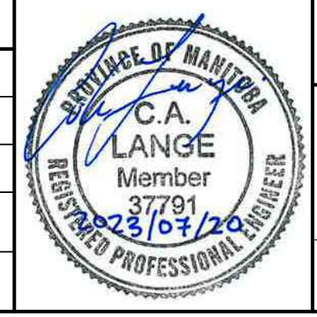

Winnipeg

THE CITY OF WINNIPEG
WATER AND WASTE DEPARTMENT

RIVERBEND LIFT PUMPING STATION
2023 UPGRADES
LOOP DIAGRAM
MAIN LEVEL SUPPLY FAN AIR FILTER PLUGGED SWITCH
PDSH–L660

CITY DRAWING NUMBER	SHEET	REV.	SIZE
1–0178L–A0027	001	0	B