A1 SIZE - 594mm x 841mm

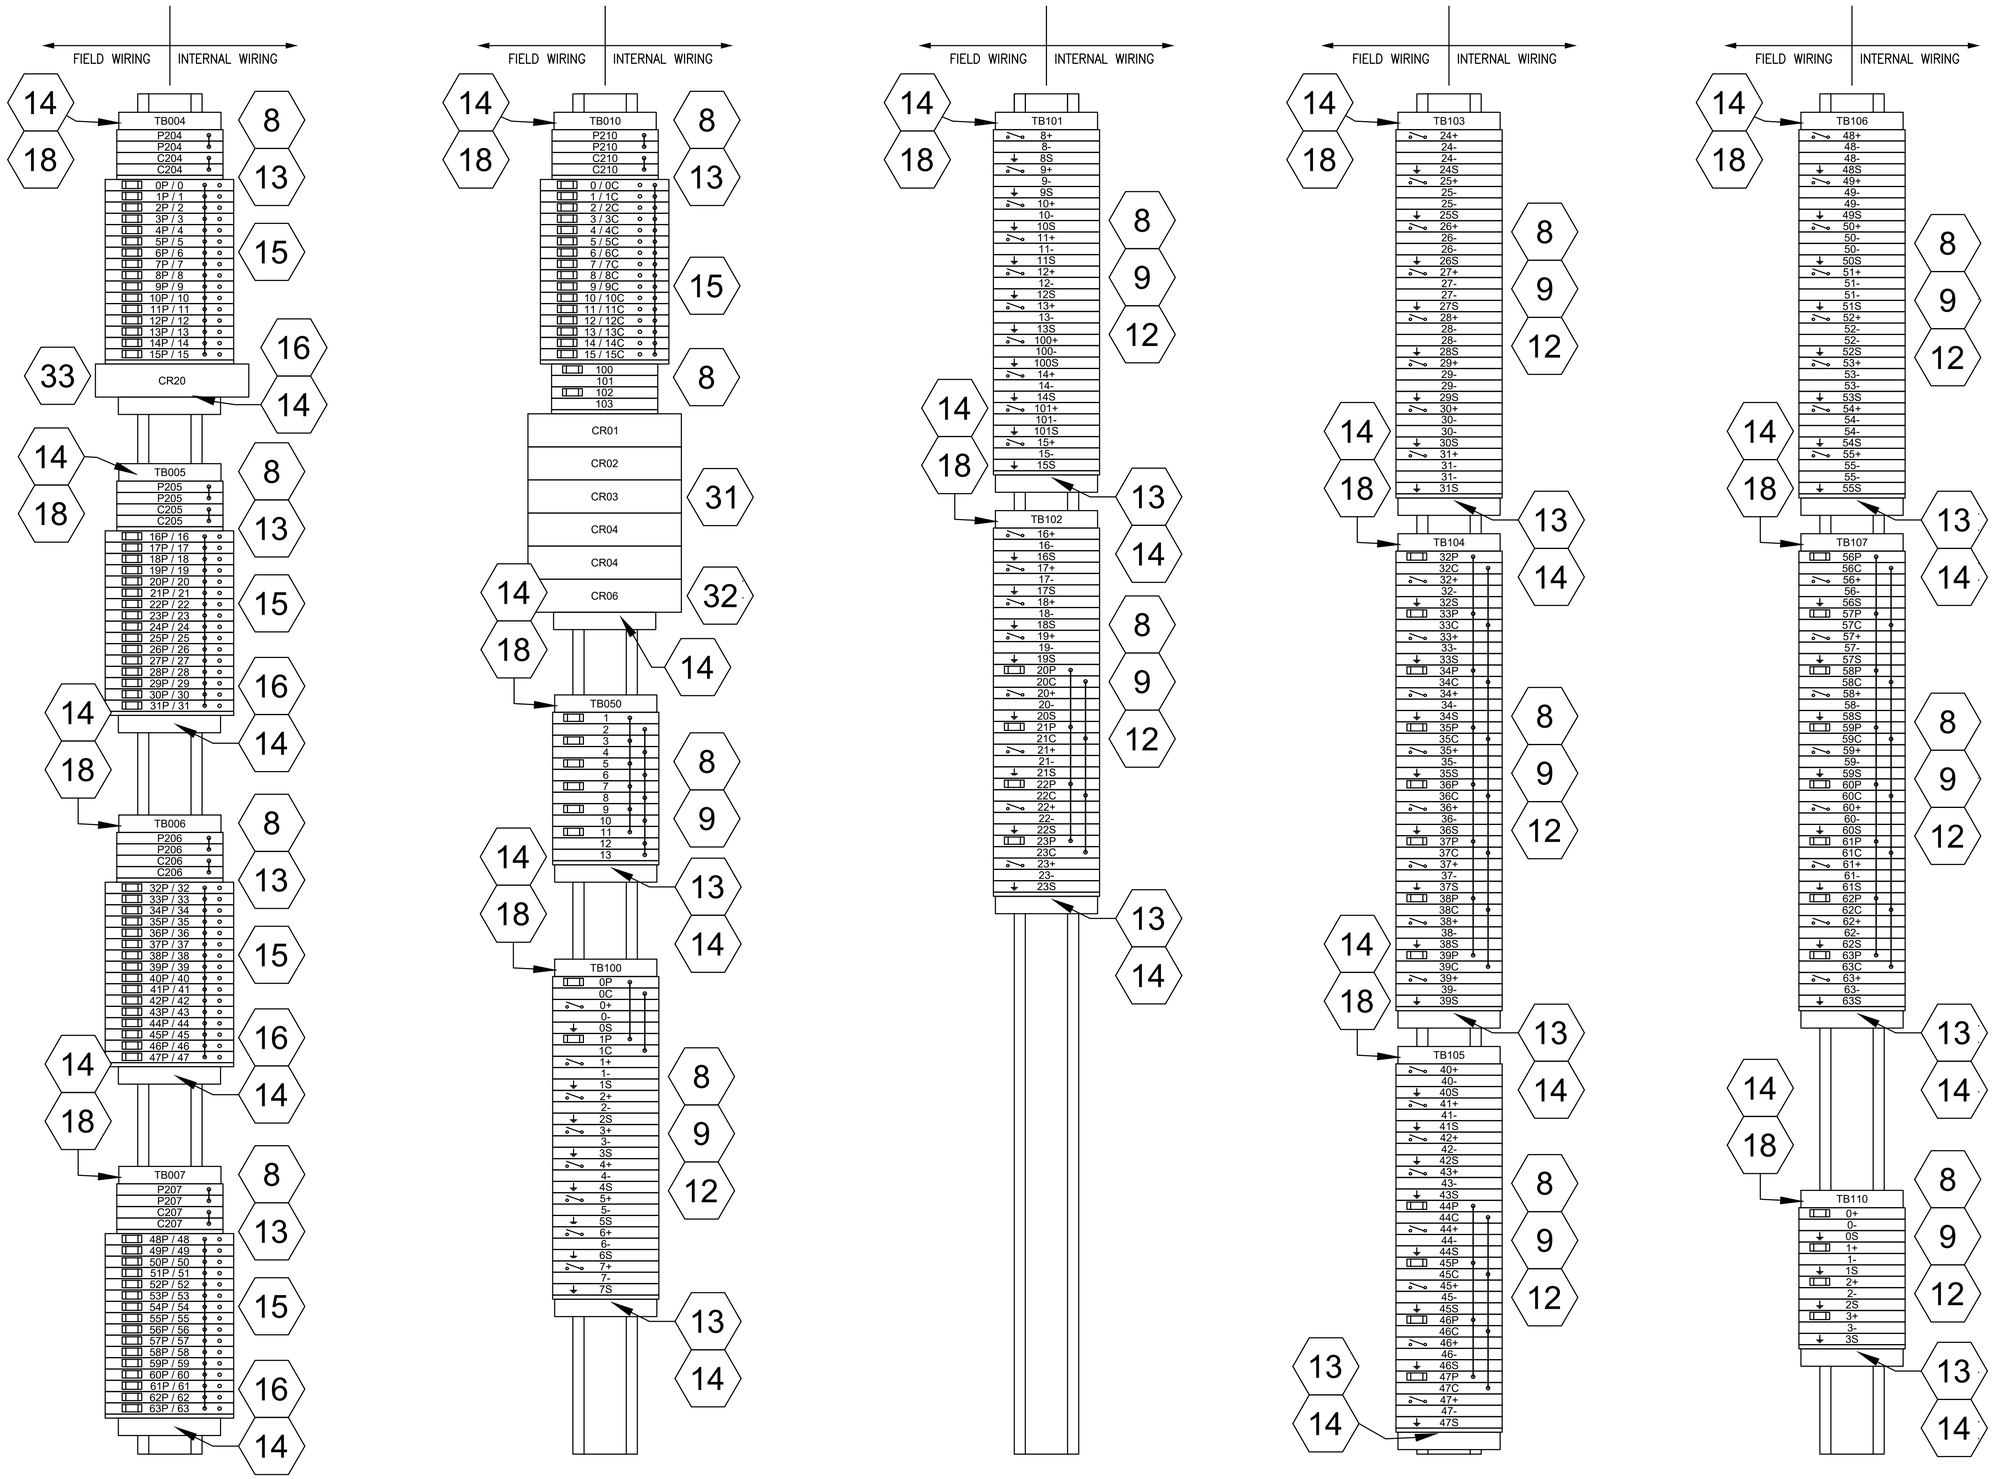

NOTES:

1. BILL OF MATERIALS LOCATED ON DRAWING 1-0178L-A0002-001.

DRAWING NUMBER	REFERENCE DRAWINGS

NOT FOR CONSTRUCTION

ISSUED FOR TENDER

ENGINEERS GEOSCIENTISTS MANITOBA
Certificate of Authorization
Dillon Consulting Limited (MB)
No. 1789 Date:

NO.	REVISIONS	DATE	DESIGN	CHECK
0	ISSUED FOR TENDER	2023/07/20	CAL	BLM

DILLON CONSULTING

DESIGNED BY: CAL	CHECKED BY: BLM
DRAWN BY: SK	APPROVED BY: BLM
SCALE: NTS	RELEASED FOR CONSTRUCTION BY:
DATE: MARCH 2023	DATE:
CONSULTANT NO.: 22-3229	

ENGINEER'S SEAL

PROVINCE OF MANITOBA
C.A. LANGE
Member
37791
2023/07/20
REGISTERED PROFESSIONAL ENGINEER

Winnipeg
THE CITY OF WINNIPEG
WATER AND WASTE DEPARTMENT

RIVERBEND LIFT PUMPING STATION
2023 UPGRADES
PANEL LAYOUT & BILL OF MATERIAL
CONTROL PANEL CP-L81

CITY DRAWING NUMBER	SHEET	REV.	SIZE
1-0178L-A0002	003	0	A1

223229-04-CP-L81 PANEL LAYOU

LAST SAVE: 2023/07/20 - 3:22pm
PATH: C:\pw working directory\projects 2022\dillon_40zn\dms07227\223229-04-CP-L81 PANEL LAYOUT 2.dwg