A1 SIZE - 594mm x 841mm

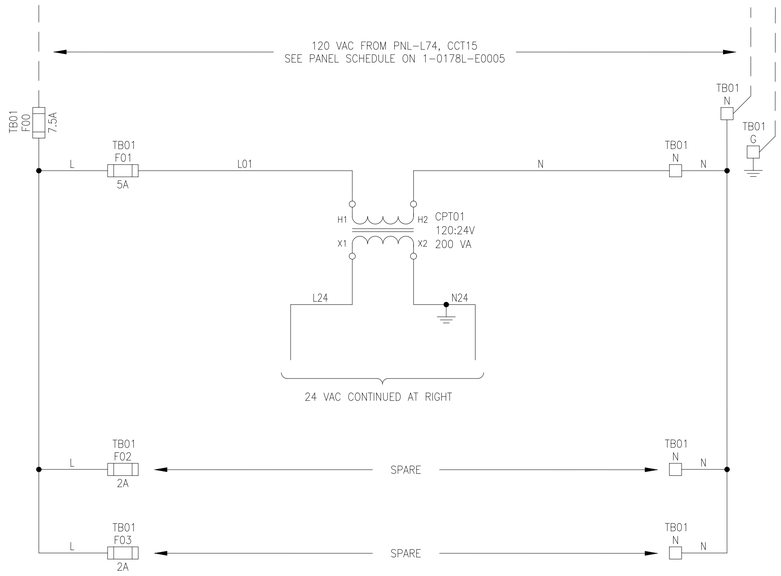

120 VAC POWER SCHEMATIC

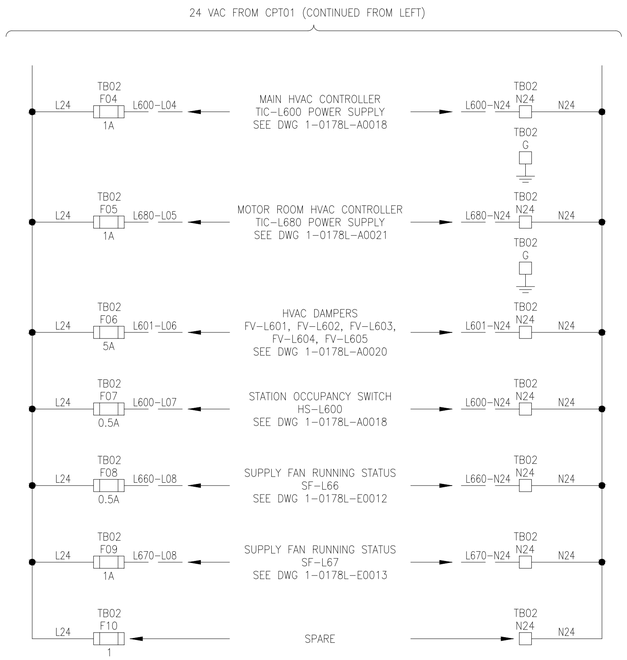

24 VAC EQUIPMENT POWER SCHEMATIC

FUSE SCHEDULE		
TB	IDENTIFIER	RATED CURRENT (A) FA
TB01	F00	7.5
	F01	5
	F02	2
	F03	2
TB02	F04	1
	F05	1
	F06	5
	F07	0.5
	F08	0.5

DRAWING NUMBER	REFERENCE DRAWINGS
1-0178L-A0014	PANEL LAYOUT AND BILL OF MATERIAL VENTILATION PANEL JBA-L83

NOT FOR CONSTRUCTION

ISSUED FOR TENDER

ENGINEERS GEOSCIENTISTS MANITOBA
Certificate of Authorization
Dillon Consulting Limited (MB)
No. 1789 Date:_____

NO.	REVISIONS	DATE	DESIGN	CHECK
0	ISSUED FOR TENDER	2023/07/20	CAL	BLM

DILLON CONSULTING

DESIGNED BY: CAL	CHECKED BY: BLM
DRAWN BY: SK	APPROVED BY: BLM
SCALE: NTS	RELEASED FOR CONSTRUCTION BY:
DATE: MARCH 2023	DATE:
CONSULTANT NO.: 22-3229	

ENGINEER'S SEAL
REGISTERED PROFESSIONAL ENGINEER
PROVINCE OF MANITOBA
C.A. LANGE
Member
37791
2023/07/20

Winnipeg
THE CITY OF WINNIPEG
WATER AND WASTE DEPARTMENT

RIVERBEND LIFT PUMPING STATION
2023 UPGRADES
POWER DISTRIBUTION SCHEMATIC
VENTILATION PANEL
JBA-L83

CITY DRAWING NUMBER	SHEET	REV.	SIZE
1-0178L-A0015	001	0	A1

LAST SAVE: 2023/07/20 - 3:23pm
PATH: C:\pw working directory\projects 2022\dillon_40zntldms\07227\223229-04-Ventilation power distribution.dwg

223229-04-Ventilation power dist