A1 SIZE - 594mm x 847mm

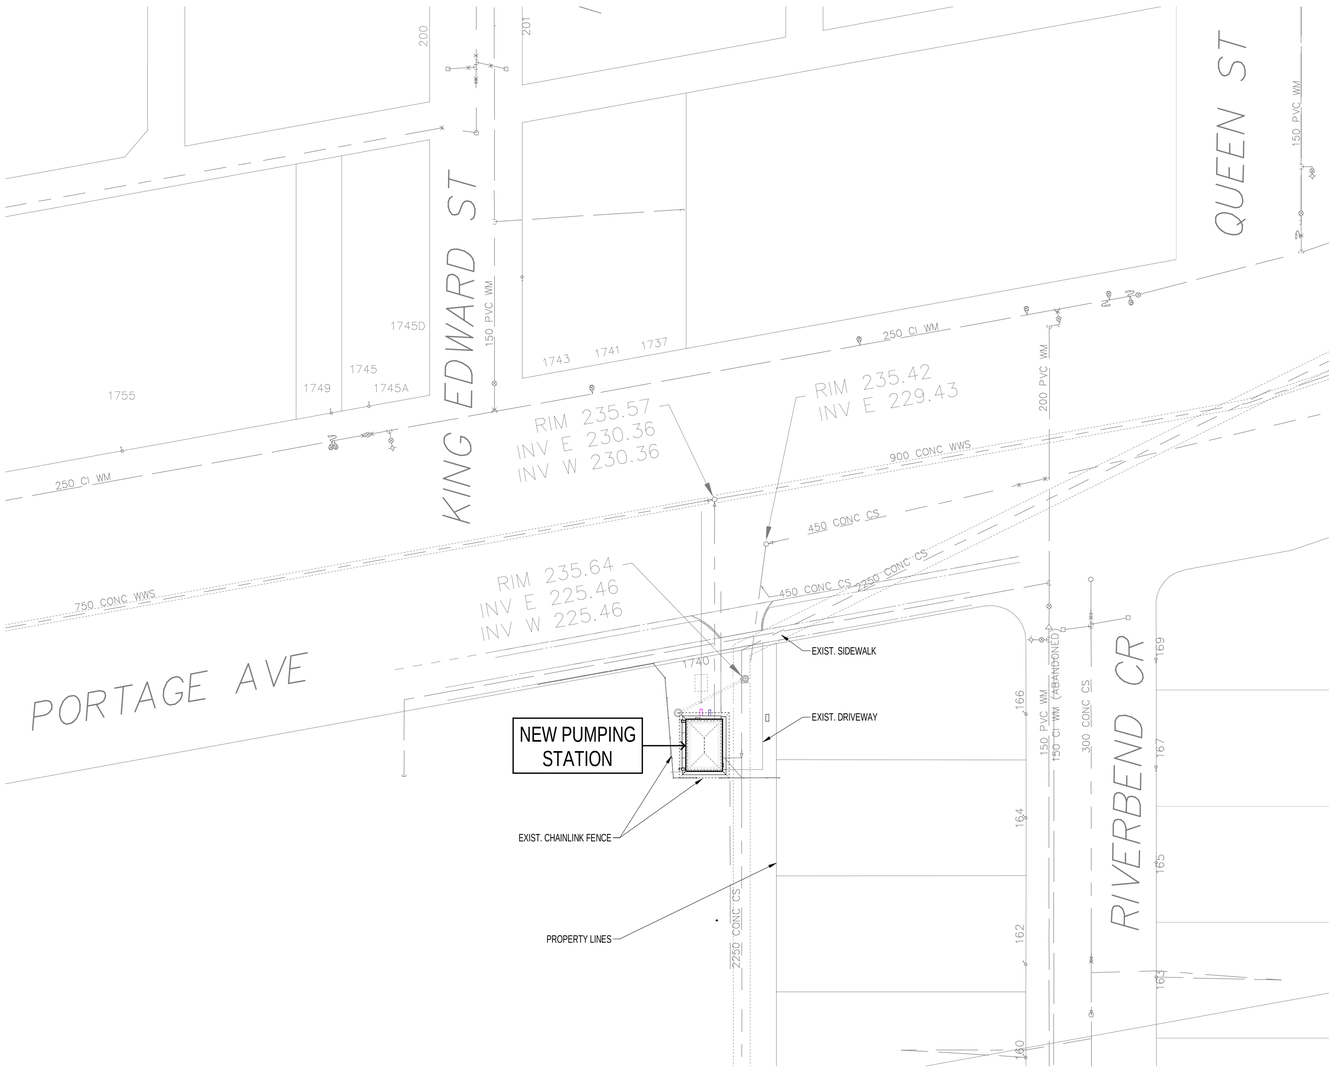

LOCATION PLAN
SCALE: 1 : 400

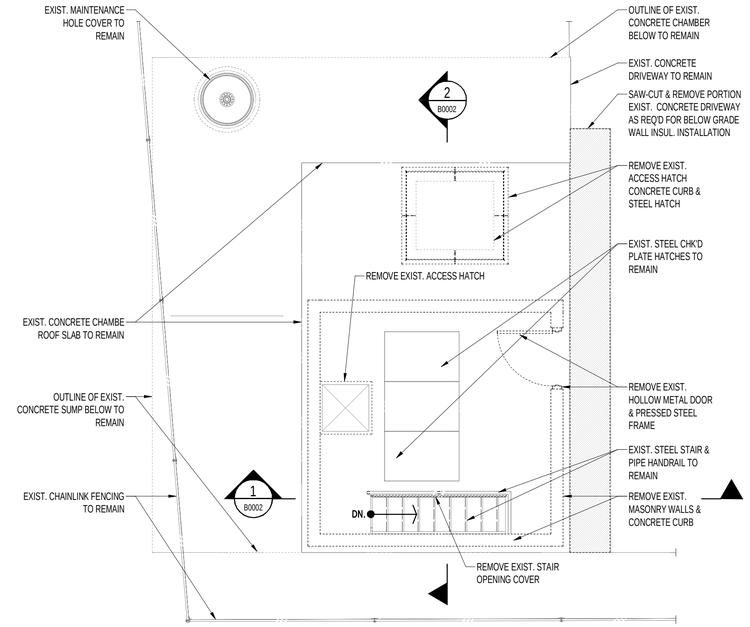

DEMOLITION PLAN
SCALE: 1 : 50

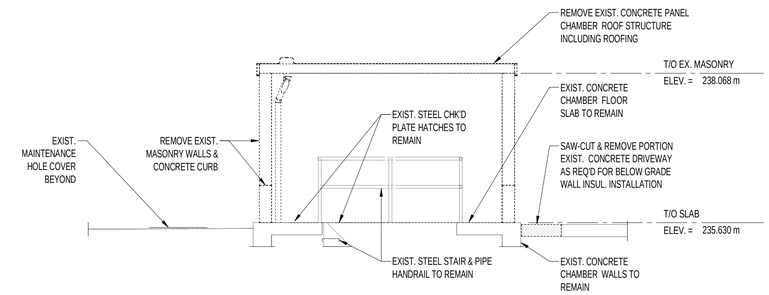

1 B0002 CROSS - SECTION
SCALE: 1 : 50

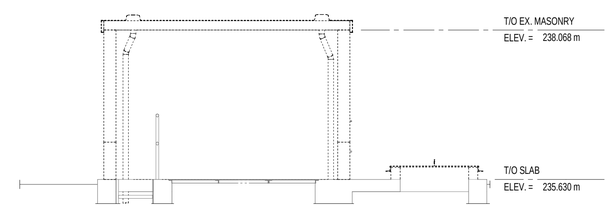

2 B0002 CROSS - SECTION
SCALE: 1 : 50

DRAWING NUMBER	REFERENCE DRAWINGS
1-0178L-B0001	ARCHITECTURAL – SCHEDULES
1-0178L-B0003	ARCHITECTURAL – PLAN AND DETAILS
1-0178L-B0004	ARCHITECTURAL – PLANS AND SECTIONS
1-0178L-B0005	ARCHITECTURAL – ROOF PLAN AND ELEVATIONS
1-0178L-B0006	ARCHITECTURAL – SECTION AND DETAILS

NOT FOR CONSTRUCTION

ISSUED FOR TENDER

1.0m 500 0 1.0m 2.0m
SCALE: 1:50
8.0m 4.0m 10.0m 20.0m
SCALE: 1:400

ENGINEERS GEOSCIENTISTS MANITOBA
Certificate of Authorization
Dillon Consulting Limited (MB)
No. 1789 Date: _____

NO.	REVISIONS	DATE	DESIGN	CHECK
0	ISSUED FOR TENDER	2023/07/20	BLM	BLM

DILLON CONSULTING

DESIGNED BY: MGS	CHECKED BY: WWD
DRAWN BY: MGS	APPROVED BY: BLM
SCALE: As indicated	RELEASED FOR CONSTRUCTION BY:
DATE: NOV. 2022	DATE:
CONSULTANT NO: 223229	

ENGINEER'S SEAL
PROVINCE OF MANITOBA
L.T. ANTLE
Member
47773
2023/07/20
REGISTERED PROFESSIONAL ENGINEER

Winnipeg
THE CITY OF WINNIPEG
WATER AND WASTE DEPARTMENT

RIVERBEND LIFT PUMPING STATION
2022 UPGRADES

ARCHITECTURAL
LOCATION AND DEMOLITION PLANS

CITY DRAWING NUMBER	SHEET	REV.	SIZE
1-0178L-B0002	001	0	A1

PLOT DATE: 2023-07-20 4:31:46 PM
FILE NAME: 223229-01-ARCH-CON_detached.rvt