A1 SIZE - 594mm x 847mm

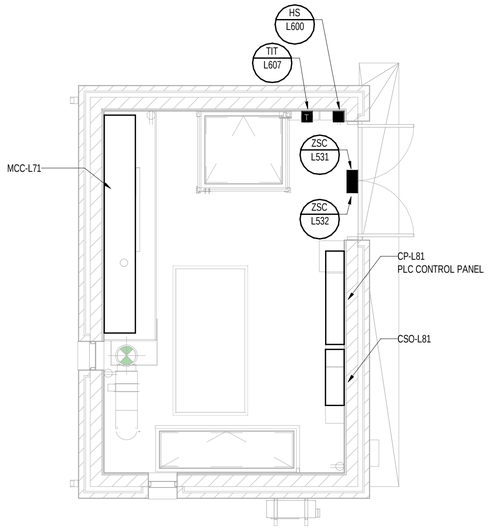

AUTOMATION PLAN - MAIN FLOOR

SCALE: 1 : 50

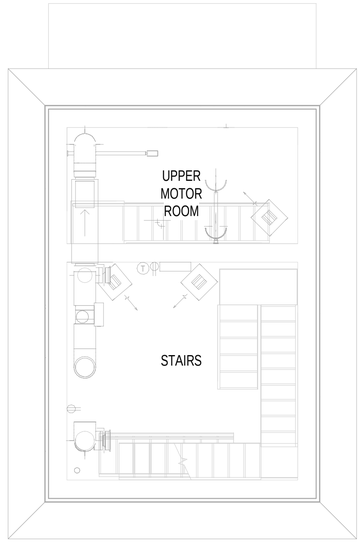

AUTOMATION PLAN - LEVEL 01

SCALE: 1 : 50

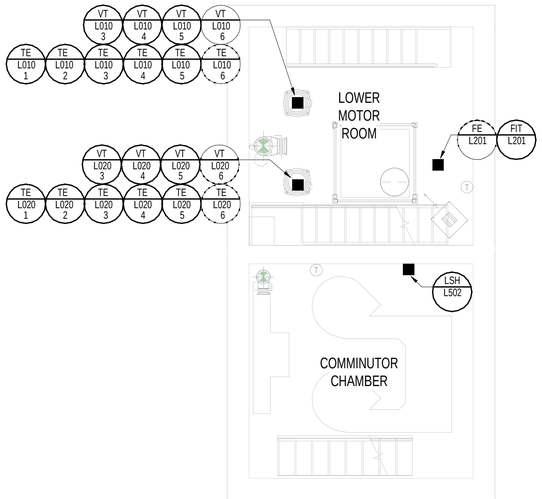

AUTOMATION PLAN - MOTOR ROOM

SCALE: 1 : 50

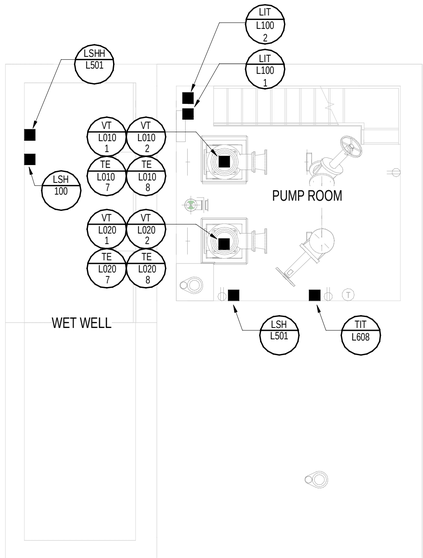

AUTOMATION PLAN - PUMP ROOM

SCALE: 1 : 50

DRAWING NUMBER	REFERENCE DRAWINGS

NOT FOR CONSTRUCTION

ISSUED FOR TENDER

1.0m 500 0 1.0m 2.0m

SCALE: 1:50

ENGINEERS GEOSCIENTISTS MANITOBA

Certificate of Authorization

Dillon Consulting Limited (MB)

No. 1789 Date: _____

NO.	REVISIONS	DATE	DESIGN	CHECK
0	ISSUED FOR TENDER	2023/07/20	CAL	BLM

DILLON CONSULTING

DESIGNED BY: CAL	CHECKED BY: BLM
DRAWN BY: SK	APPROVED BY: BLM
SCALE: 1 : 50	RELEASED FOR CONSTRUCTION BY:
DATE: MARCH 2023	DATE:
CONSULTANT NO: 22-3229	

ENGINEER'S SEAL

PROVINCE OF MANITOBA
C.A. LANGE
Member
37791
2023/07/20
REGISTERED PROFESSIONAL ENGINEER

Winnipeg

THE CITY OF WINNIPEG

WATER AND WASTE DEPARTMENT

RIVERBEND LIFT PUMPING STATION
2023 UPGRADES
AUTOMATION PLAN LAYOUT

CITY DRAWING NUMBER	SHEET	REV.	SIZE
1-0178L-A0001	001	0	A1

DILLON CONSULTING LIMITED 1558 WILLSON PLACE, WINNIPEG, MANITOBA, R3T 0Y4, PHONE (204) 453-2301, FAX (204) 452-4412

PLOT DATE: 2023-07-20 3:23:36 PM
FILE NAME: C:\pw working directory\projects 2022\dillon_40zhfdms0722\7223229-04-WPMV-CON.rvt