A1 SIZE - 594mm x 847mm

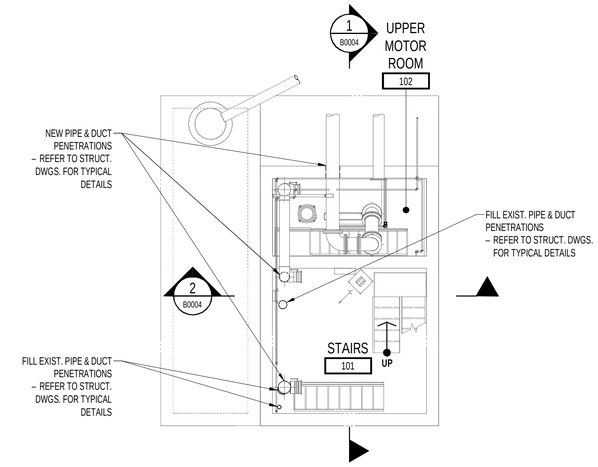

PLAN – LEVEL 01 (ELEV. 229.197 m)

SCALE: 1 : 75

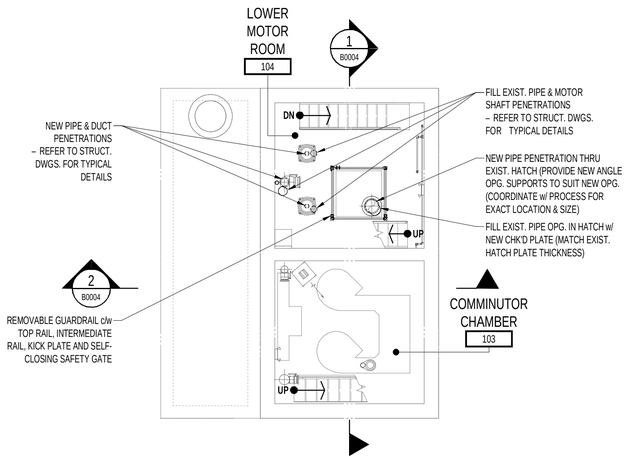

PLAN – MOTOR RM AND COMMINUTOR CHAMBER (ELEV. 226.494 m)

SCALE: 1 : 75

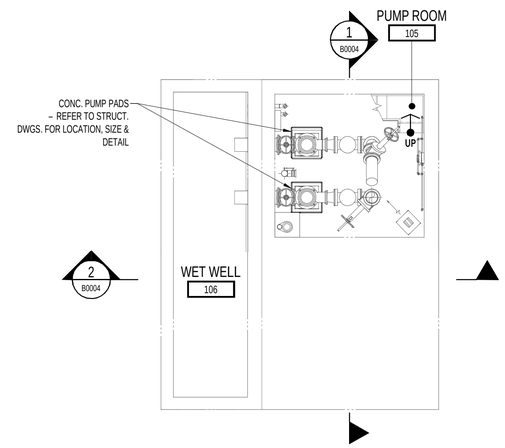

PLAN – PUMP ROOM (ELEV. 223.449 m)

SCALE: 1 : 75

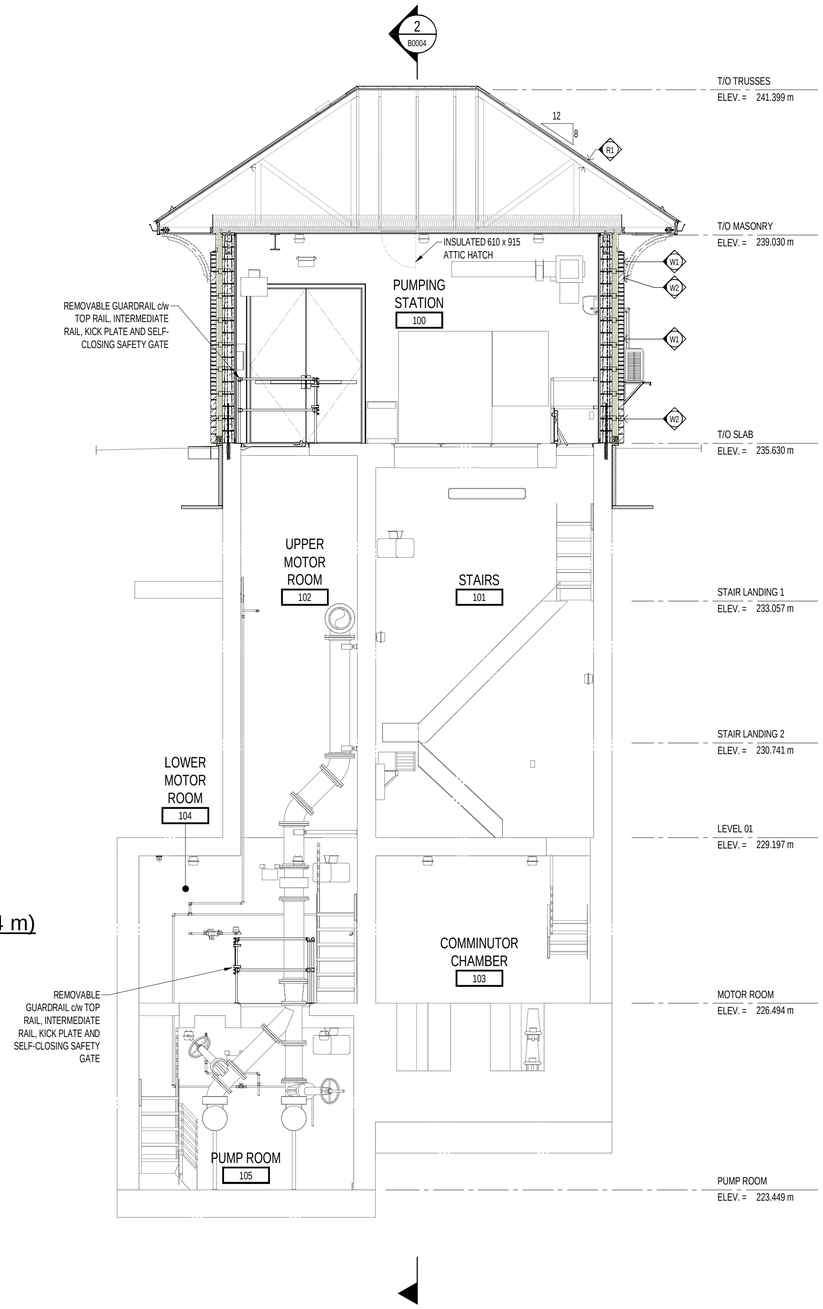

1 B0003 CROSS - SECTION

SCALE: 1 : 50

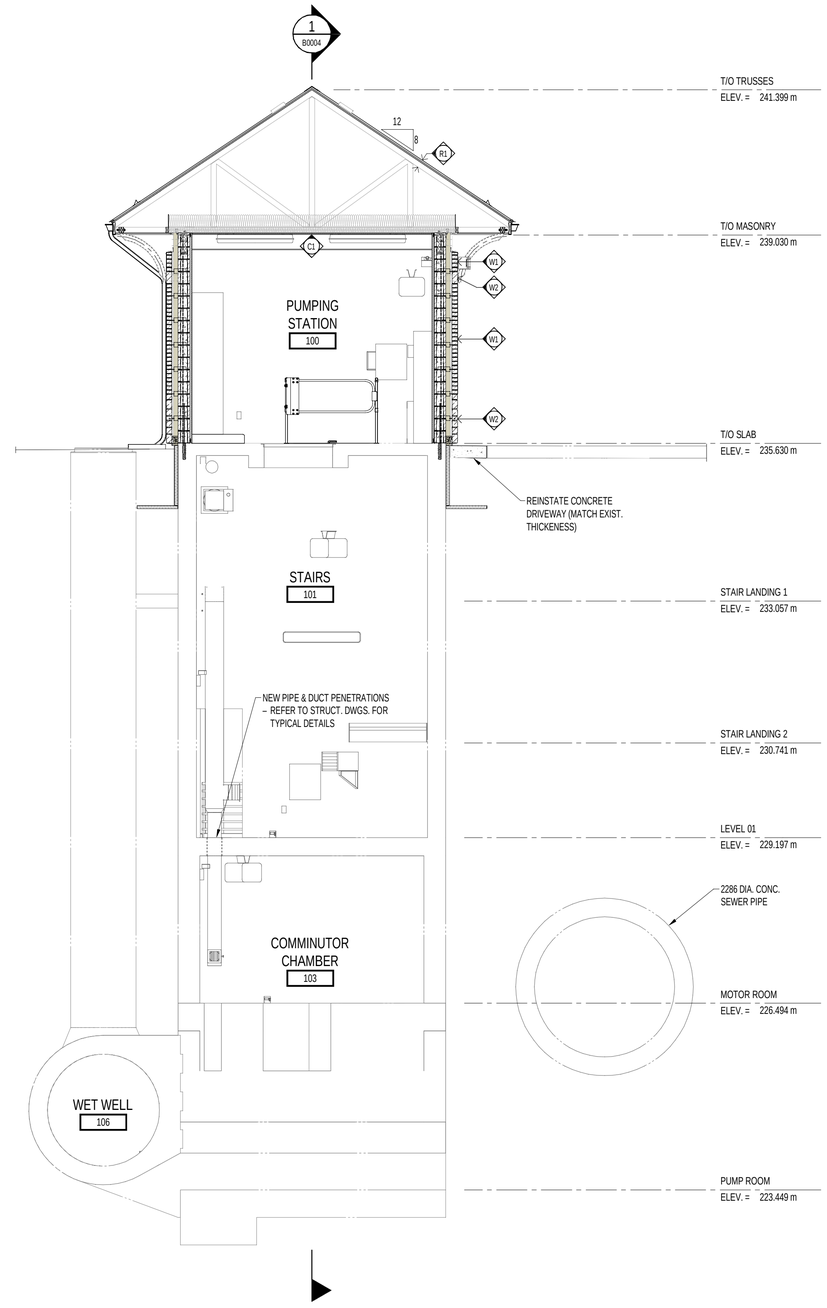

2 B0003 CROSS - SECTION

SCALE: 1 : 50

DRAWING NUMBER	REFERENCE DRAWINGS
1-0178L-B0001	ARCHITECTURAL – SCHEDULES
1-0178L-B0002	ARCHITECTURAL – LOCATION AND DEMOLITION PLANS
1-0178L-B0003	ARCHITECTURAL – PLAN AND DETAILS
1-0178L-B0005	ARCHITECTURAL – ROOF PLAN AND ELEVATIONS
1-0178L-B0006	ARCHITECTURAL – SECTION AND DETAILS

NOT FOR CONSTRUCTION

ISSUED FOR TENDER

1.0m 500 0 1.0m 2.0m
SCALE: 1:50

1.5m 750 0 1.5m 3.0m
SCALE: 1:75

ENGINEERS GEOSCIENTISTS MANITOBA
Certificate of Authorization
Dillon Consulting Limited (MB)
No. 1789 Date: _____

NO.	REVISIONS	DATE	DESIGN	CHECK
0	ISSUED FOR TENDER	2023/07/20	BLM	BLM

DILLON CONSULTING

DESIGNED BY: MGS	CHECKED BY: WWD
DRAWN BY: MGS	APPROVED BY: BLM
SCALE: As indicated	RELEASED FOR CONSTRUCTION BY:
DATE: NOV. 2022	DATE:
CONSULTANT NO: 223229	

ENGINEER'S SEAL

PROVINCE OF MANITOBA
L.T. ANTLE
Member
47773
REGISTERED PROFESSIONAL ENGINEER

Winnipeg
THE CITY OF WINNIPEG
WATER AND WASTE DEPARTMENT

RIVERBEND LIFT PUMPING STATION
2022 UPGRADES

ARCHITECTURAL
PLANS AND SECTIONS

CITY DRAWING NUMBER	SHEET	REV.	SIZE
1-0178L-B0004	001	0	A1

PLOT DATE: 2023-07-20 4:31:59 PM
FILE NAME: 223229-01-ARCH-CON_detached.rvt