A1 SIZE - 594mm x 847mm

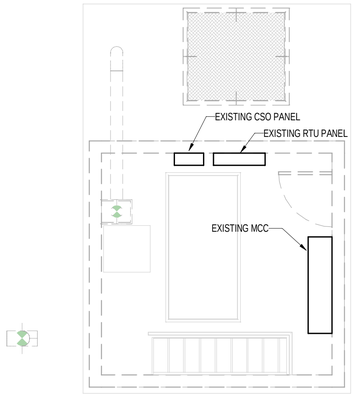

DEMOLITION PLAN - MAIN FLOOR
SCALE: 1 : 50

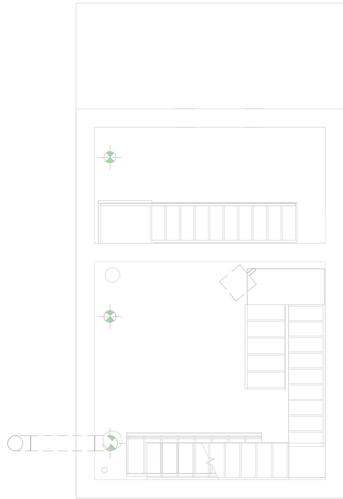

DEMOLITION PLAN - LEVEL 01
SCALE: 1 : 50

GENERAL NOTES:

1. EXISTING ELECTRICAL EQUIPMENT TO BE DEMOLISHED. INCLUDING, BUT NOT LIMITED TO, EXISTING MCC, MOTORS, PUMPS, LIGHTING INSTRUMENTATION, AND ALL ASSOCIATED CONDUITS, BOXES, AND CABLING.

2. THE EXISTING CSO CONTROL SYSTEM, RTU CONTROL PANEL, AND ASSOCIATED EQUIPMENT IS TO REMAIN OPERATIONAL THROUGHOUT CONSTRUCTION. THE EXISTING RTU CONTROL PANEL MAY BE REMOVED WHEN CSO SIGNALS ARE TRANSFERRED TO THE NEW PLC PANEL OR TEMPORARY MONITORING IS SUPPLIED.

3. THE EXISTING CSO PANEL IS TO REMAIN.

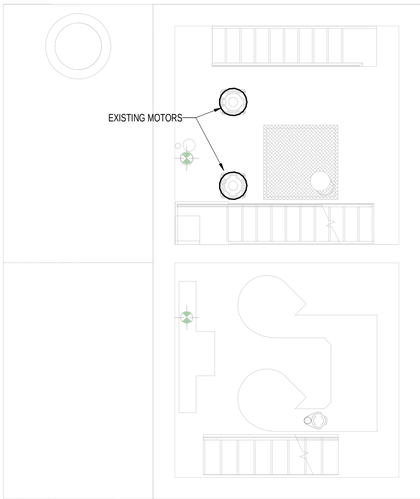

DEMOLITION PLAN - MOTOR ROOM
SCALE: 1 : 50

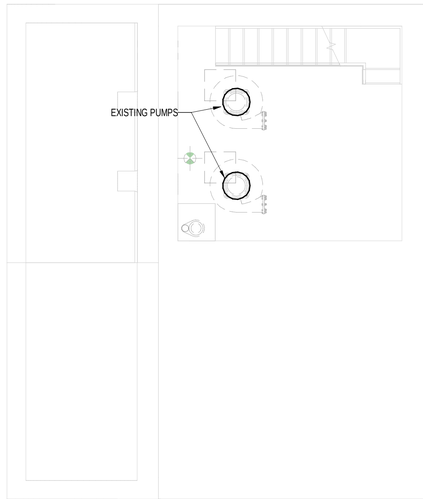

DEMOLITION PLAN - PUMP ROOM
SCALE: 1 : 50

DILLON CONSULTING LIMITED 1558 WILLSON PLACE, WINNIPEG, MANITOBA, R3T 0Y4, PHONE (204) 453-2301, FAX (204) 452-4412

PLOT DATE: 2023-07-20 3:23:36 PM
FILE NAME: C:\pw working directory\projects 2022\dillon_40zhildms0727\23229-04-WPMV-CON.rvt

DRAWING NUMBER	REFERENCE DRAWINGS

NOT FOR CONSTRUCTION

ISSUED FOR TENDER

1.0m 500 0 1.0m 2.0m
SCALE: 1:50

ENGINEERS GEOSCIENTISTS MANITOBA
Certificate of Authorization
Dillon Consulting Limited (MB)
No. 1789 Date: _____

NO.	REVISIONS	DATE	DESIGN	CHECK
0	ISSUED FOR TENDER	2023/07/20	CAL	BLM

DILLON CONSULTING

DESIGNED BY: CAL	CHECKED BY: BLM
DRAWN BY: SK	APPROVED BY: BLM
SCALE: 1 : 50	RELEASED FOR CONSTRUCTION BY: DATE:
DATE: MARCH 2023	
CONSULTANT NO: 22-3229	

ENGINEER'S SEAL

PROVINCE OF MANITOBA
C.A. LANGE
Member
37791
2023/07/20
REGISTERED PROFESSIONAL ENGINEER

Winnipeg
THE CITY OF WINNIPEG
WATER AND WASTE DEPARTMENT

RIVERBEND LIFT PUMPING STATION
2023 UPGRADES
ELECTRICAL DEMOLITION PLAN

CITY DRAWING NUMBER	SHEET	REV.	SIZE
1-0178L-E0001	001	0	A1