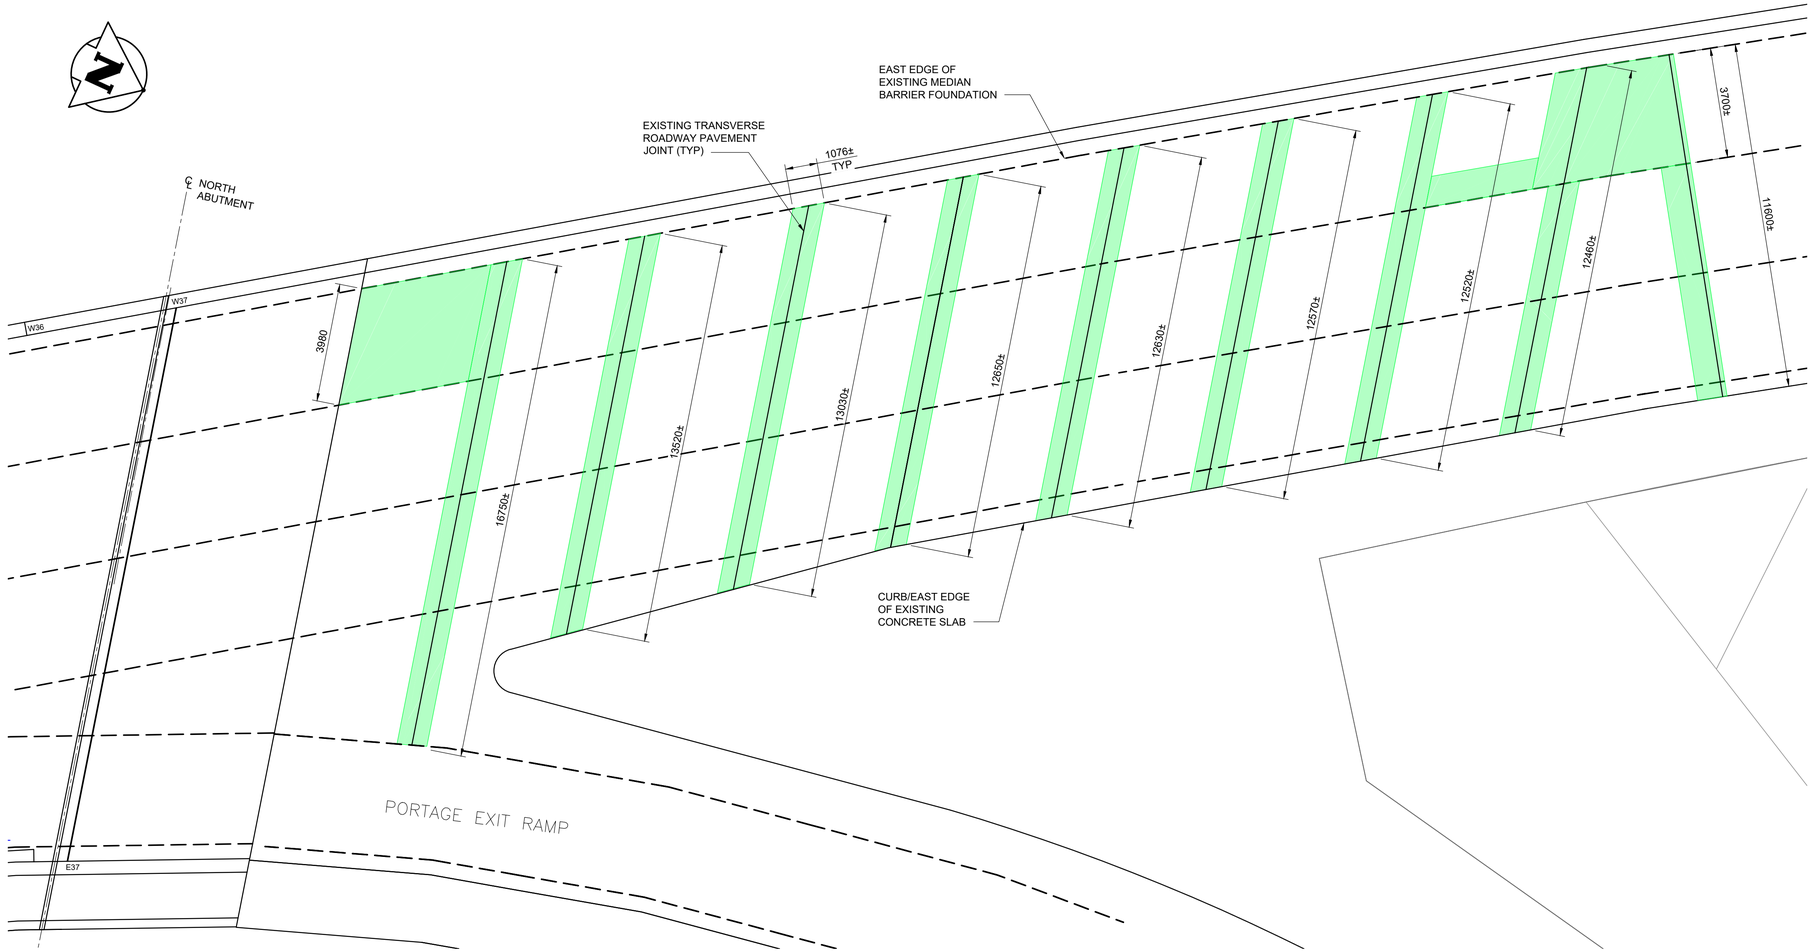

1 NORTHBOUND BRIDGE NORTH APPROACH - PARTIAL PLAN

LEGEND

ROADWAY REPAIR AREAS

NOTES:

1. ROADWAY PAVEMENT SLABS AND JOINTS TO BE REPAIRED IN ACCORDANCE WITH CW 3230 - FULL DEPTH PATCHING OF EXISTING PAVEMENT SLABS AND JOINTS.
2. ROADWAY DOWELS AND TIE BARS TO BE DRILLED PARALLEL TO THE LANES.

ENGINEERS GEOSCIENTISTS MANITOBA
Certificate of Authorization
Tetra Tech Canada Inc.
No. 6499

B.M.
ELEV.

NO.	REVISIONS	DATE	BY
0	ISSUED FOR TENDER	23.03.07	J.N.C.

TETRA TECH

DESIGNED BY	J.T.	CHECKED BY	J.N.C.
DRAWN BY	E.V.	APPROVED BY	E.F.S
HOR. SCALE:	AS NOTED	ACCEPTED BY	DATE
VERTICAL:		ORIGINAL SIGNED	23.03.07
DATE	22.12.06	V. BANTHIA, M. SC. P.ENG., CIM. PMP BRIDGE PROJECTS ENGINEER	

ORIGINAL DRAWING
REVISION "00" SEALED BY
J.N. CRANG
23.03.07

CONSULTANT DRAWING NO.
734-2200070500-DWG-S1120

Winnipeg
THE CITY OF WINNIPEG
PUBLIC WORKS DEPARTMENT
ENGINEERING DIVISION

MINOR REHABILITATION OF ST JAMES BRIDGES
NORTHBOUND BRIDGE

CITY DRAWING NUMBER
B102-22-020

SHEET 18 OF 18

NORTHBOUND BRIDGE NORTH APPROACH
ROADWORKS REPAIR DETAILS

18