A1 SIZE – 594mm x 841mm

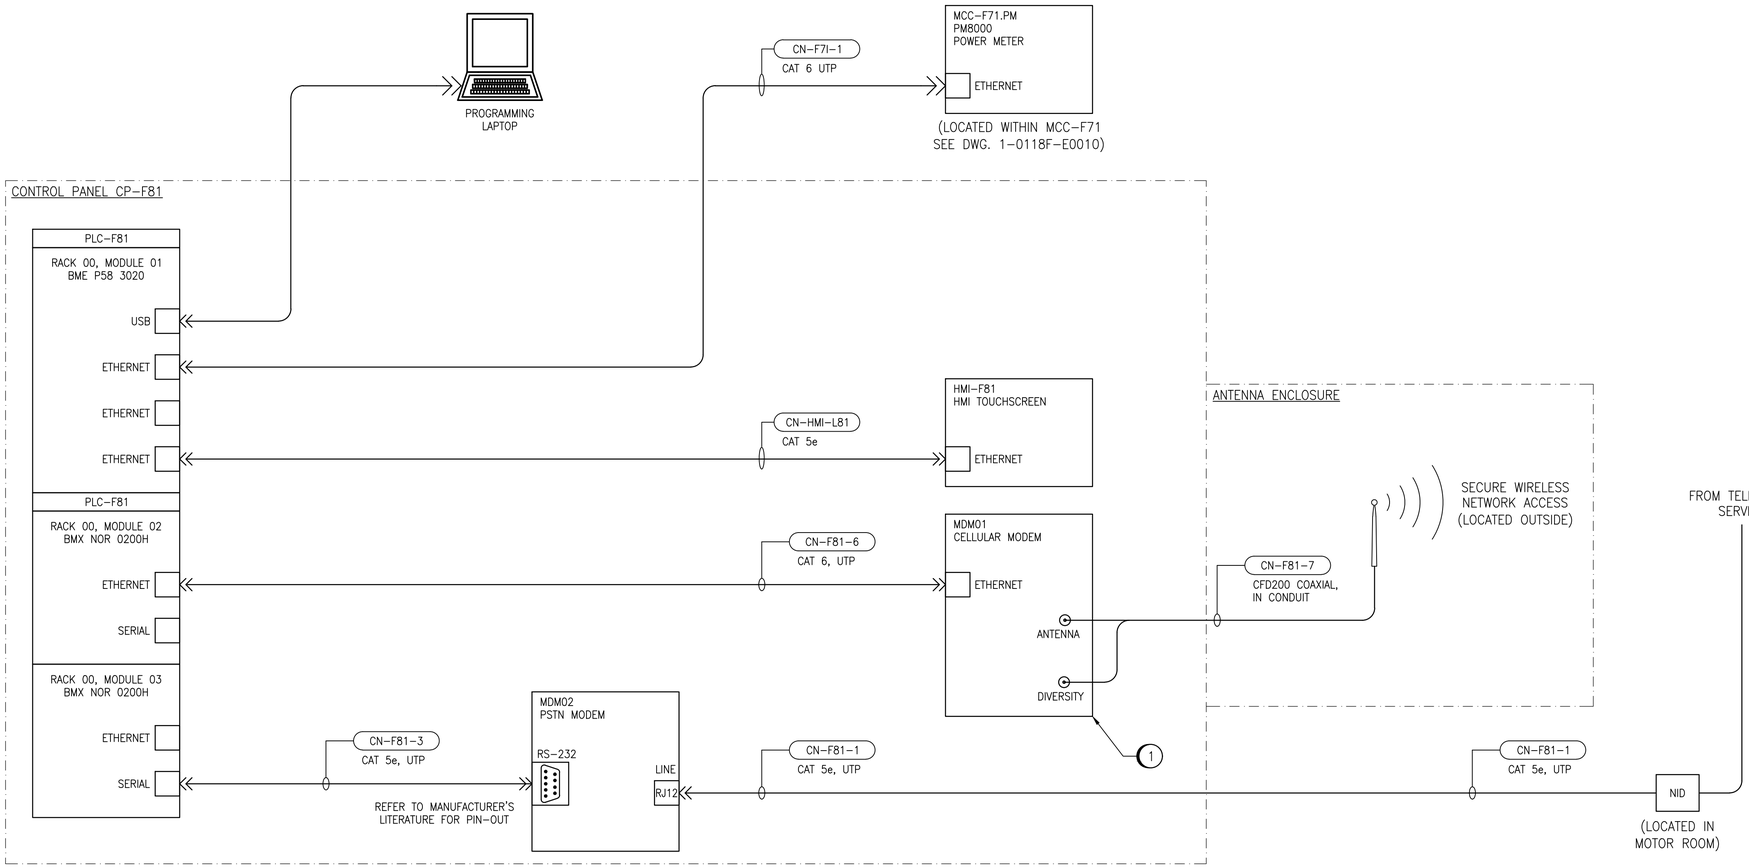

LEGEND:

- RJ45 PORT
- RJ45 OR RJ11 CONNECTOR
- D–SUB 9–PIN CONNECTOR

NETWORK DIAGRAM

SCALE: NTS

SPECIFIC NOTES:

1. CELLULAR MODEM TO BE SUPPLIED BY THE CITY OF WINNIPEG.

GENERAL NOTES:

1. ALL EQUIPMENT AND CABLING IS NEW, TO BE PROVIDED UNLESS OTHERWISE INDICATED AS EXISTING OR SUPPLIED BY THE CITY.

DRAWING NUMBER	REFERENCE DRAWINGS
1–0118F–A0002	PANEL LAYOUT & BILL OF MATERIAL PLC CONTROL PANEL CP–F81
1–0118F–A0001	MAIN FLOOR AND DRY WELL AREA

ENGINEERS GEOSCIENTISTS MANITOBA
Certificate of Authorization
SNC-Lavalin Inc.
No. 4489

NO.	REVISIONS	DATE	DESIGN	CHECK
00	ISSUED FOR CONSTRUCTION, TENDER 167–2023	2023/03/02	MS	BC

SNC·LAVALIN

SNC–LAVALIN INC.
148 Nature Park Way
Winnipeg, MB, Canada R3P 0X7
204–786–8080

DESIGNED BY: M. SARIC	CHECKED BY: B. CLEVEN
DRAWN BY: M. SARIC	APPROVED BY: B. CLEVEN
SCALE: N.T.S.	ISSUED FOR CONSTRUCTION BY: K. ZUREK
DATE: 2022/07/06	DATE: 2023/03/02
CONSULTANT NO.:	

ENGINEER'S SEAL

PROVINCE OF MANITOBA
M. SARIC
Member
46571
REGISTERED PROFESSIONAL ENGINEER
2023-03-02

REV. 00

Winnipeg
THE CITY OF WINNIPEG
WATER AND WASTE DEPARTMENT

BANNATYNE FLOOD PUMPING STATION
2023 UPGRADES
NETWORK BLOCK DIAGRAM
PLC CONTROL PANEL CP–F81

CITY DRAWING NUMBER	SHEET	REV.	SIZE
1–0118F–A0003	001	00	A1

LAST SAVE: 2023/03/02 – 4:10pm
PATH: \\Winpdc1\proj$\691232\4ENG\48ICD\DD – General DWG\1–0118F–A0003–001_Rev00.dwg

1–0118F–A0003–001_Rev00.dwg