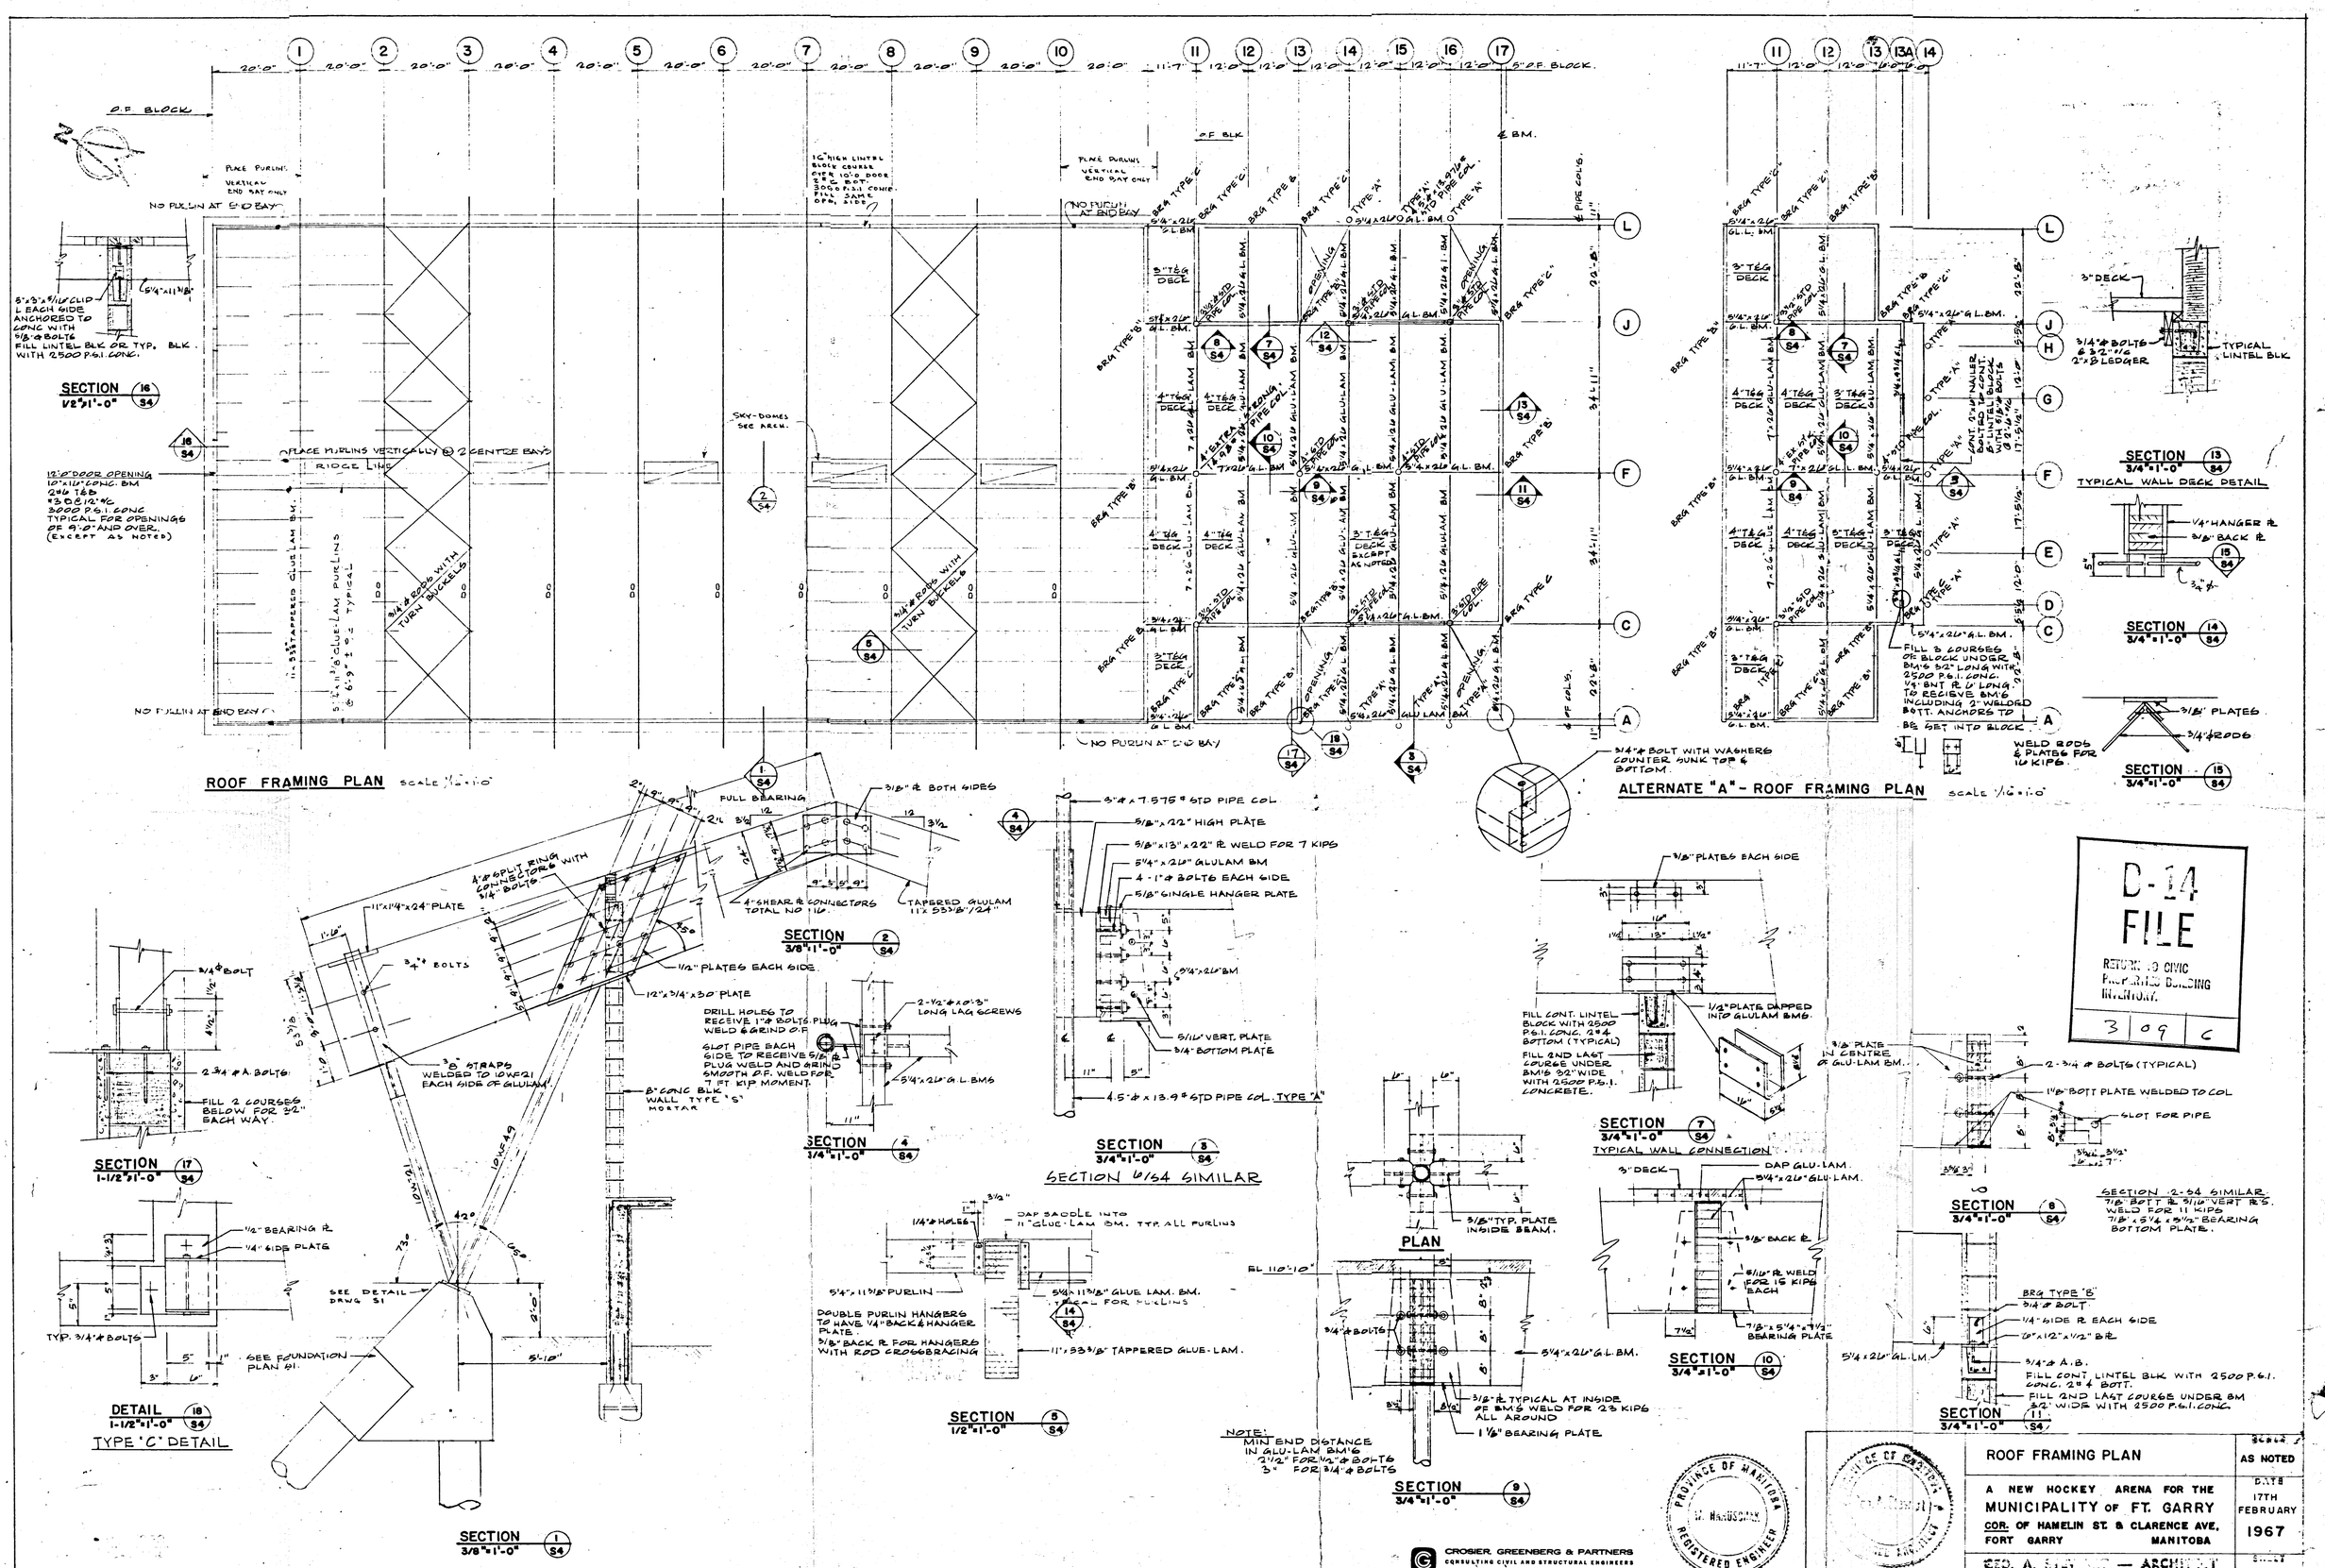
ROOF FRAMING PLAN scale 1/16"=1'-0"
ALTERNATE "A" - ROOF FRAMING PLAN scale 1/16"=1'-0"
SECTION 16/S4 1/2"=1'-0"
SECTION 17/S4 1-1/2"=1'-0"
DETAIL 18/S4 1-1/2"=1'-0"
TYPE 'C' DETAIL
SECTION 1/S4 3/8"=1'-0"
SECTION 2/S4 3/8"=1'-0"
SECTION 4/S4 3/4"=1'-0"
SECTION 3/S4 3/4"=1'-0"
SECTION 6/S4 SIMILAR
SECTION 5/S4 1/2"=1'-0"
SECTION 9/S4 3/4"=1'-0"
PLAN
SECTION 7/S4 3/4"=1'-0"
TYPICAL WALL CONNECTION
SECTION 10/S4 3/4"=1'-0"
SECTION 8/S4 3/4"=1'-0"
SECTION 2/S4 SIMILAR
SECTION 11/S4 3/4"=1'-0"
SECTION 13/S4 3/4"=1'-0"
TYPICAL WALL DECK DETAIL
SECTION 14/S4 3/4"=1'-0"
SECTION 15/S4 3/4"=1'-0"
TYPICAL LINTEL BLK
NOTE: MIN END DISTANCE IN GLU-LAM BM'S 2 1/2" FOR 1/2"ø BOLTS 3" FOR 3/4"ø BOLTS
CROSIER, GREENBERG & PARTNERS
CONSULTING CIVIL AND STRUCTURAL ENGINEERS
PROVINCE OF MANITOBA
REGISTERED ENGINEER
D-14 FILE
RETURN TO CIVIC PROPERTIES BUILDING INVENTORY.
3 09 C
ROOF FRAMING PLAN
A NEW HOCKEY ARENA FOR THE MUNICIPALITY OF FT. GARRY
COR. OF HAMELIN ST. & CLARENCE AVE, FORT GARRY MANITOBA
SCALE AS NOTED
DATE 17TH FEBRUARY 1967
SHEET S-4
1377 CLARENCE AV
CENTURY INDOOR ARENA