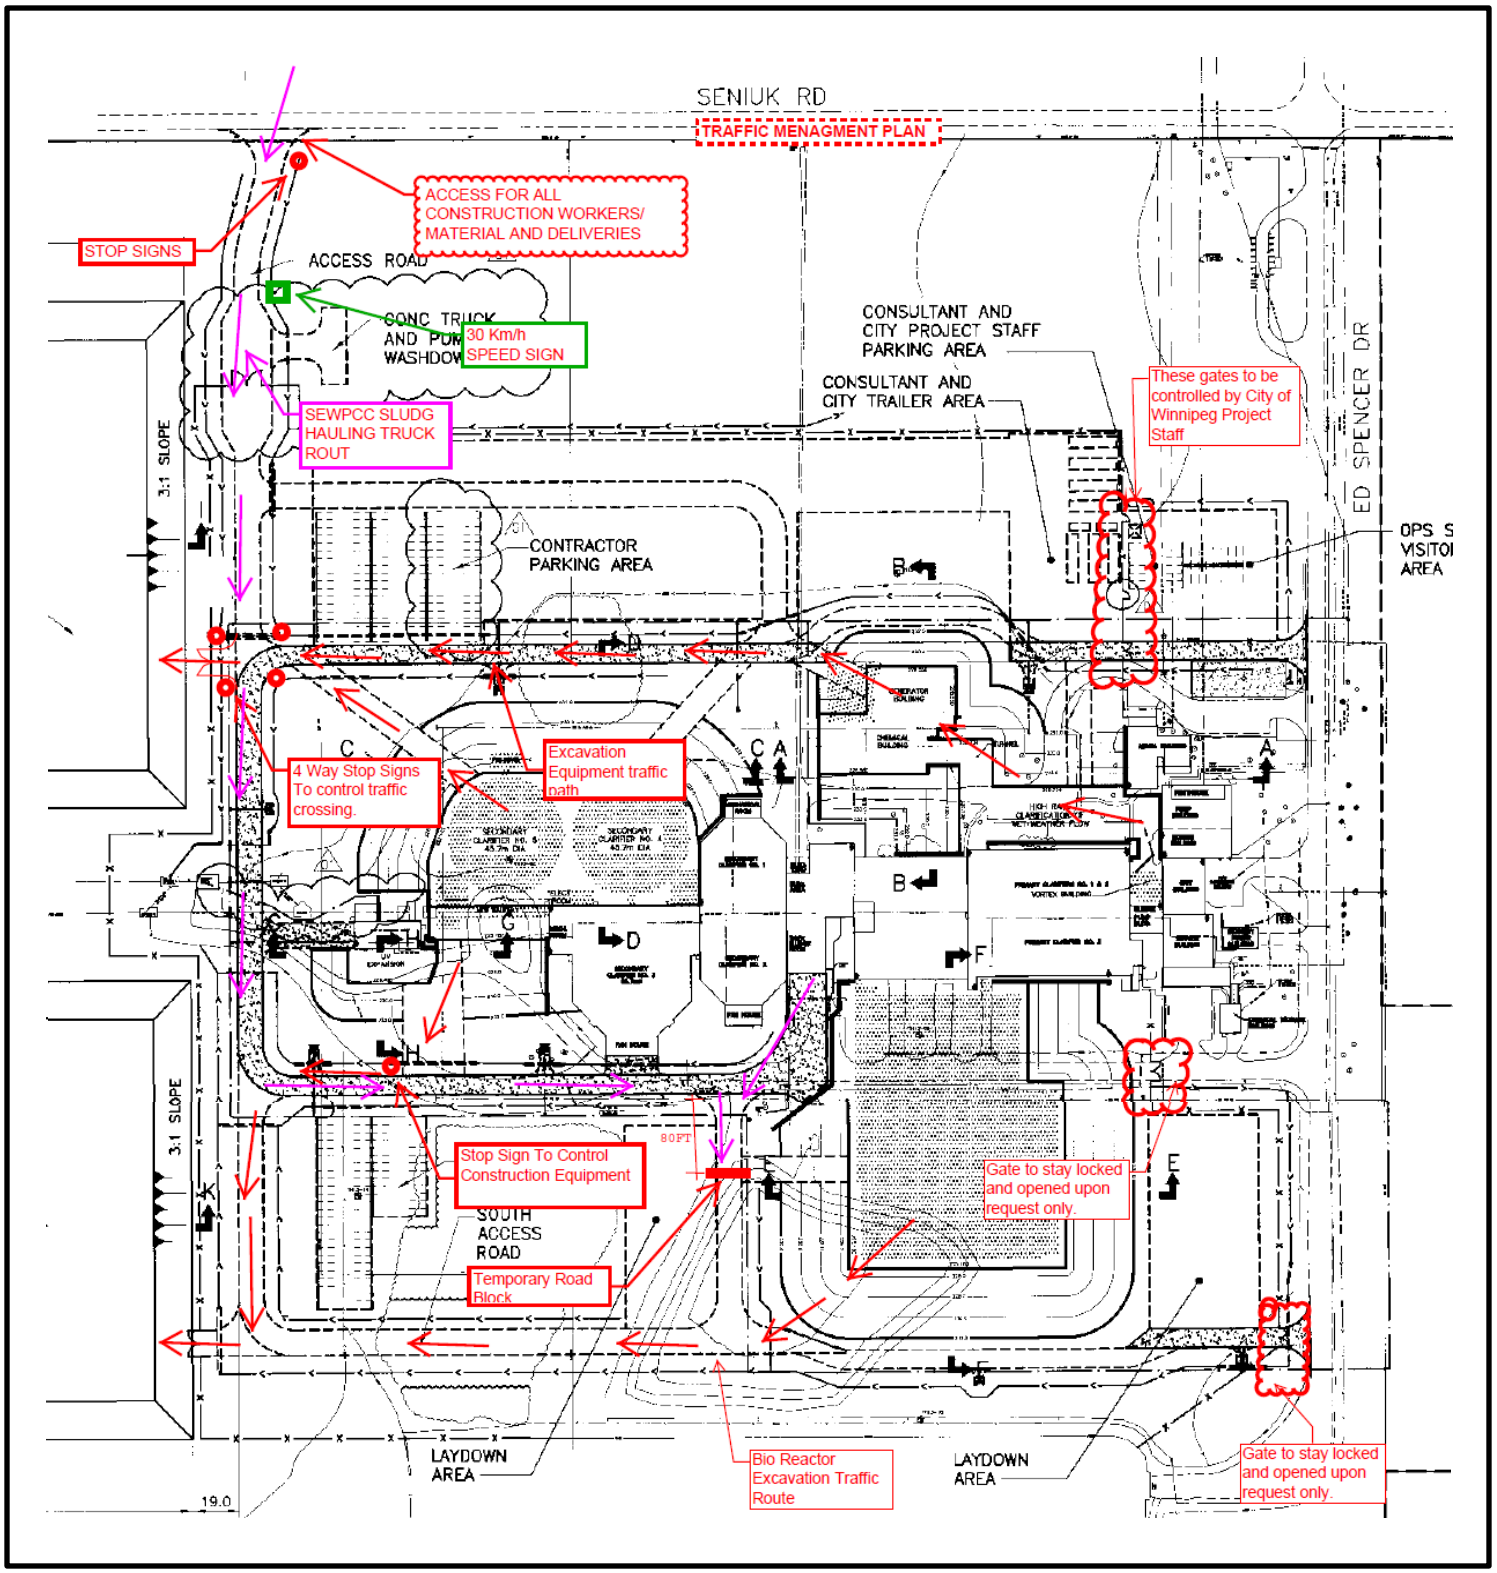

South End Water Pollution Control Centre

Site Plan during construction (January 2016)

S372